
NOTES:


This drawing is produced for use in this project only and may not be used for any other purpose. Wainwright & Co (Chartered Surveyors) accept no liability for the use of this drawing other than the purpose for which it was intended in connection with this project as recorded on the title block fields 'Purpose for Issue' and 'File Status Code'.

This drawing may not be reproduced in any form without prior written agreement.


Do not scale from the drawing, use written dimensions only.

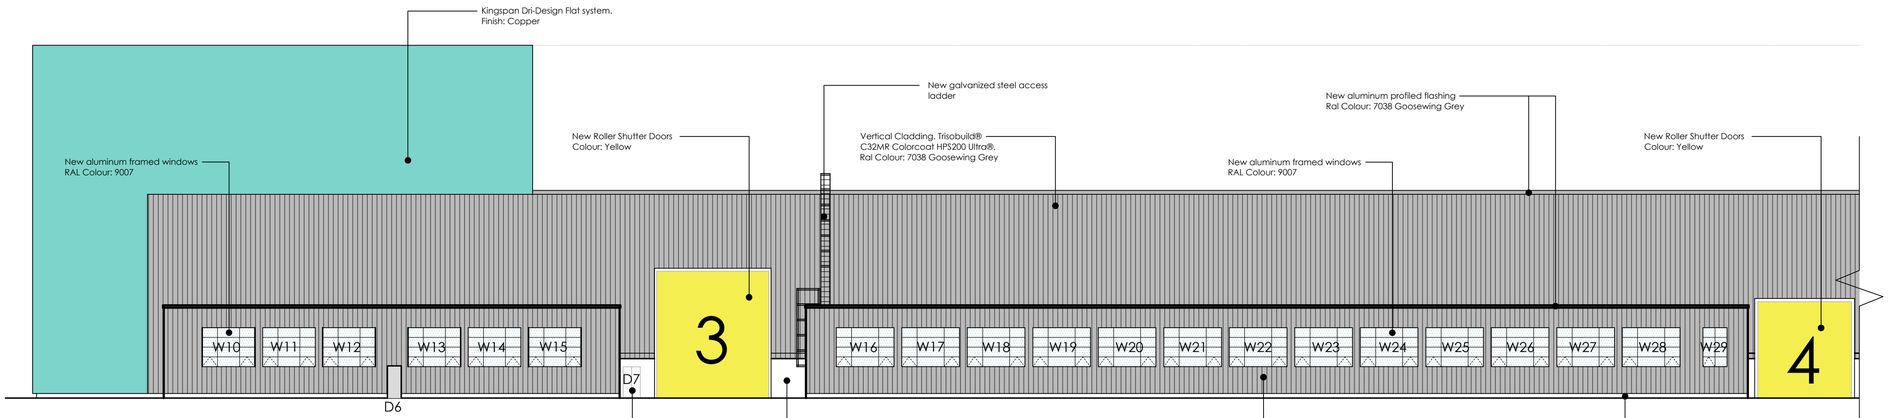

NORTH ELEVATION (01) AS PROPOSED
scale 1:200 @ A1

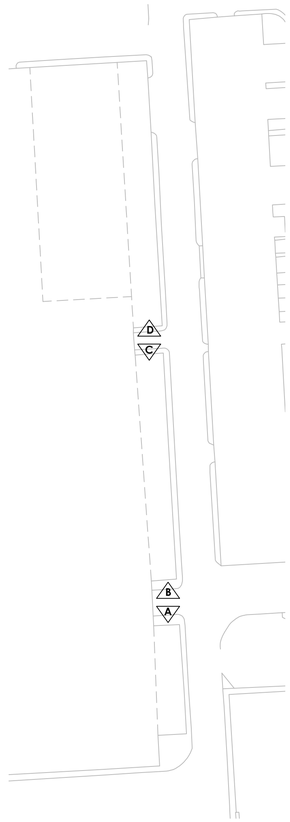


ELEVATION PLAN AS PROPOSED
scale 1:200 @ A1

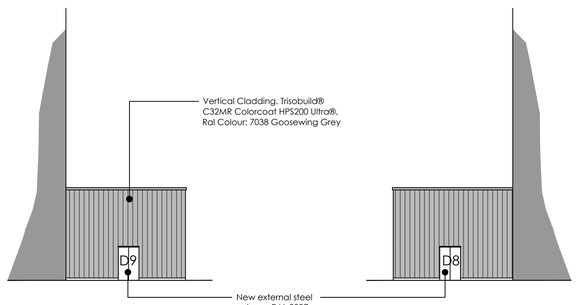


ELEVATION D
scale 1:200 @ A1

ELEVATION C
scale 1:200 @ A1

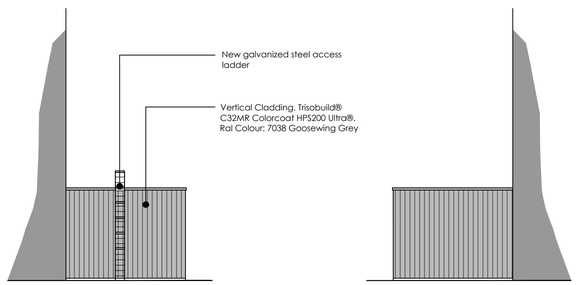

ELEVATION B
scale 1:200 @ A1

ELEVATION A
scale 1:200 @ A1

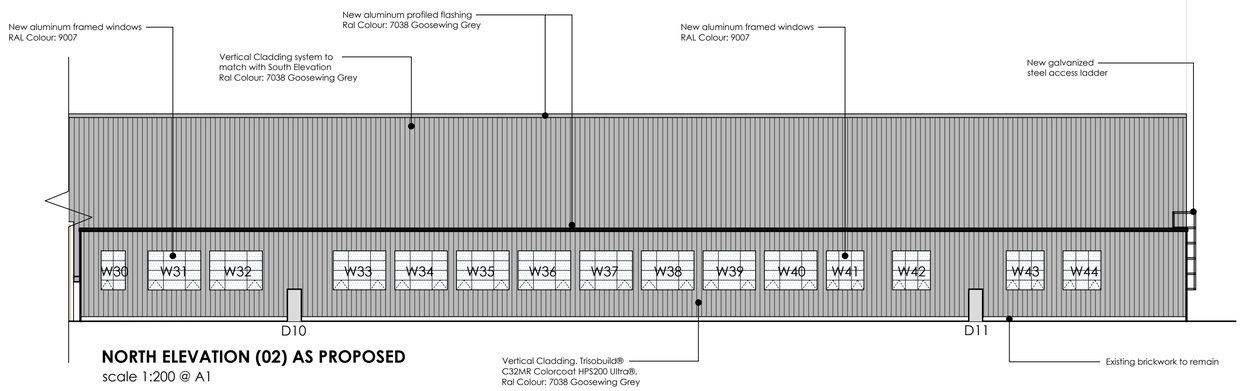

NORTH ELEVATION (02) AS PROPOSED
scale 1:200 @ A1

Window Schedule

Window 01 - 08	Senior Architectural Systems Window
Window 09	Kingspan Day-Lite Klick Translucent Cladding panels
Window 10 - 44	Senior Architectural Systems Window
Window 45 - 51	Kingspan Day-Lite Klick Translucent Cladding panels

© COPYRIGHT WAINWRIGHT & CO

WAINWRIGHT & CO.
CHARTERED SURVEYORS

5,Park Place, Leeds, LS1 2RU
T - 0113 3453933
W - www.wainwrightandco.co.uk

PURPOSE OF ISSUE: Tender

CLIENT
SOUTH STREET CAPITAL

PROJECT
Southmoor Industrial Estate
Wythenshaw, Manchester, M23 9XD

TITLE
Block A Refurbishment Works
North Elevations as Proposed

SCALES	DATE	DRAWN	CHECKED
1:200	2018 04 16	DD	GW

FILE / DRAWING NAME

REV CODE: **A**

PROJECT NR: **WACBLD504**

UNIQUE NR: **004**

File Path: Z:\Live Projects\WACBLD504_SSC_Manchester Cladding Elevations\6. Designs\(SK) Sketch Scheme\CAD\2018 03 09 - Block A Site Elevations - Rev A.dwg, Saved: 16 April 2018 16:11:57, By: CAD

Date Plotted: 23 April 2018 08:50:03