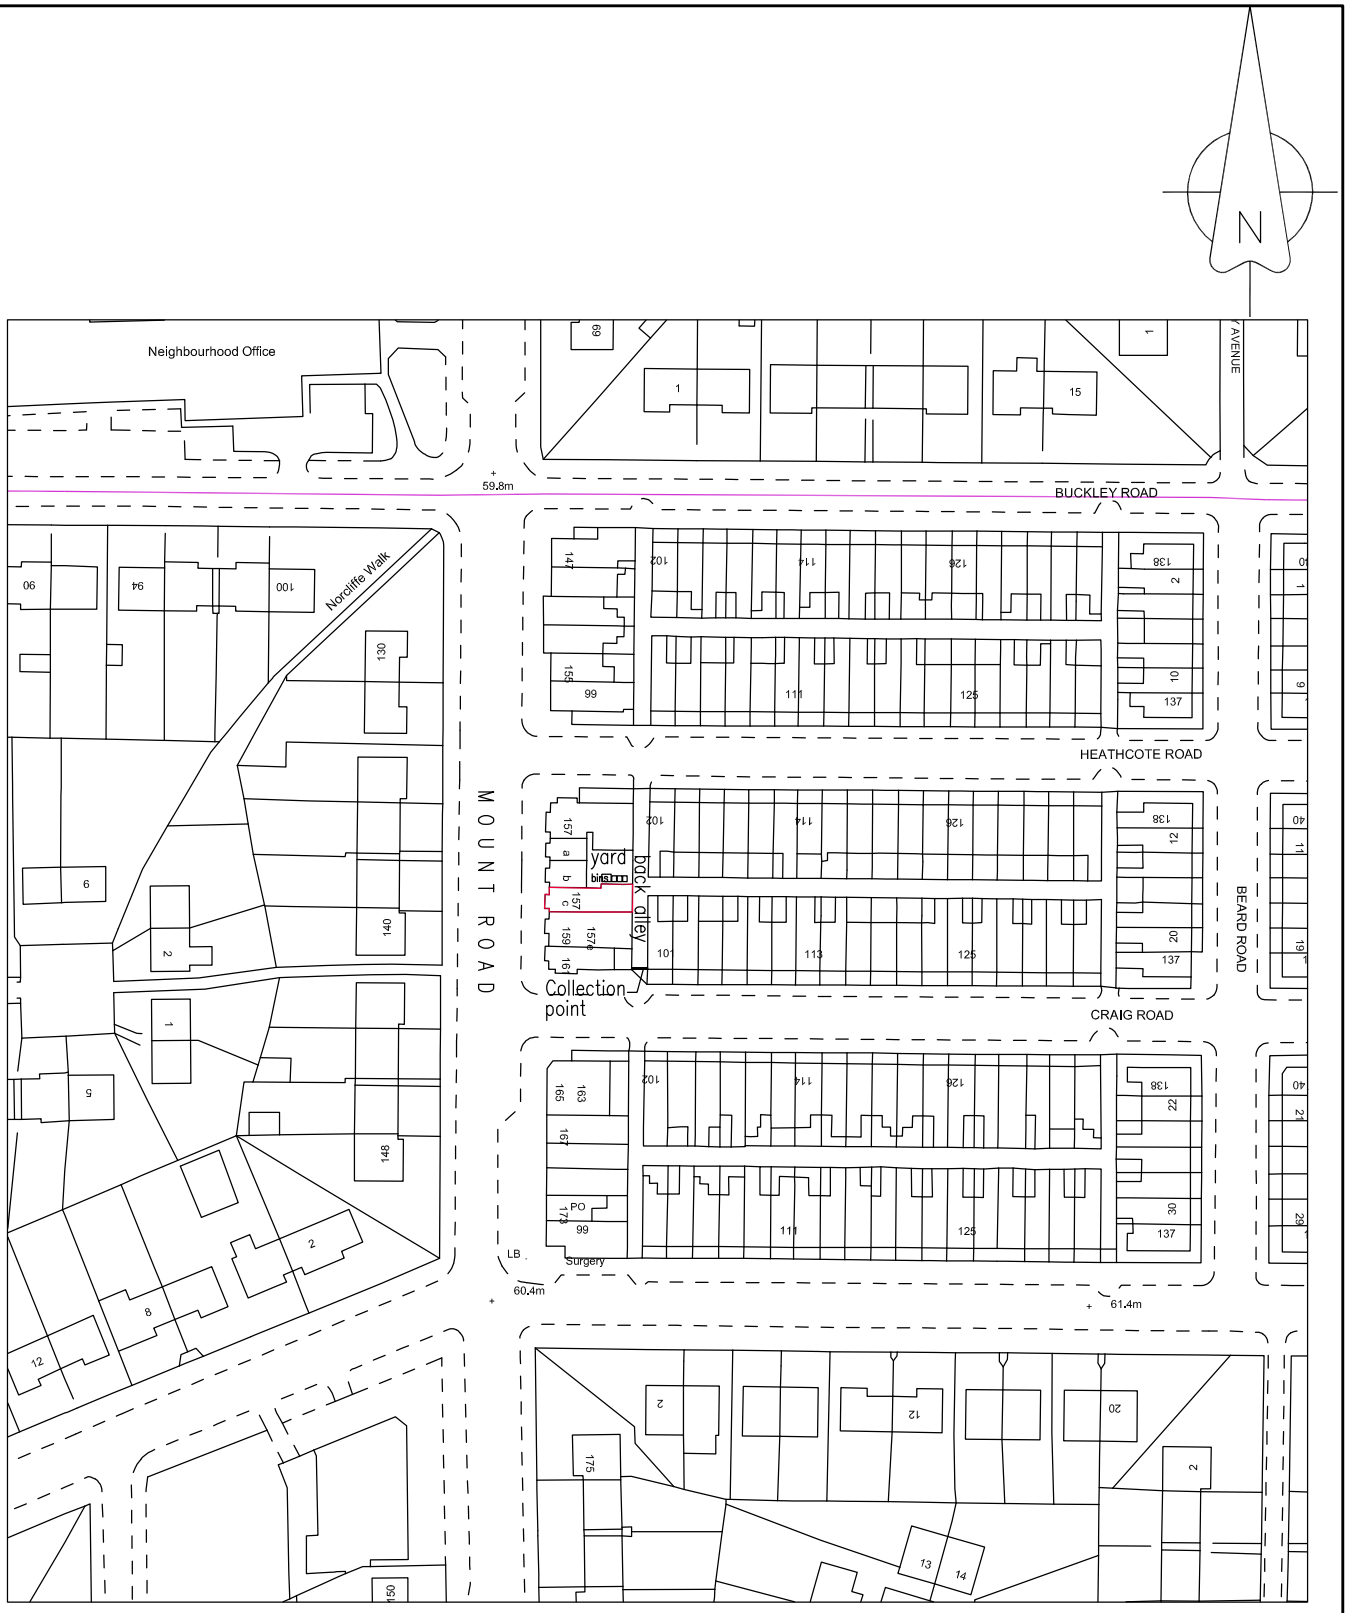


LOCATION PLAN

SCALE– 1:1250

Rev–A Bins added to yard. 29–04–18

Project: 157-C Mount Road, Gorton, Manchester, M18 7QT.	Client: Mr. A. Shah
Drg title: Location Plan.	drawn: M.M.
	date:
	scale A4@ 1:1250
	drawing number: 1719/PL/02
	Rev – A

M.M.ARCHITECTURAL DESIGN

195, Ribbleton Lane, Ribbleton. Preston PR1 5DY 01772 378540
www.mmarchitecturaldesign.co.uk E–mail – info@mmarchitecturaldesign.co.uk mob: 07711395724