N


NOTES

- All dimensions and levels are to be checked on site.
- Any discrepancies are to be reported to the architect before any work commences.
- This drawing shall not be scaled to ascertain any dimensions. Work to figured dims only.
- This drawing shall not be reproduced without express written permission from AEW.
- Title overlay drawings and ownership boundaries are produced using all reasonable endeavours. AEW cannot be responsible for the accuracy or scale discrepancy of base plans supplied to them.
- All works are to be undertaken in accordance with Building Regulations and the latest British Standards.
- All proprietary materials and products are to be used strictly in accordance with the manufacturers recommendations.

Notes:
All drawings to be read in conjunction with all other drawings as noted on issue sheet.

Extent of Application indicated thus:

Ownership demise indicated thus:

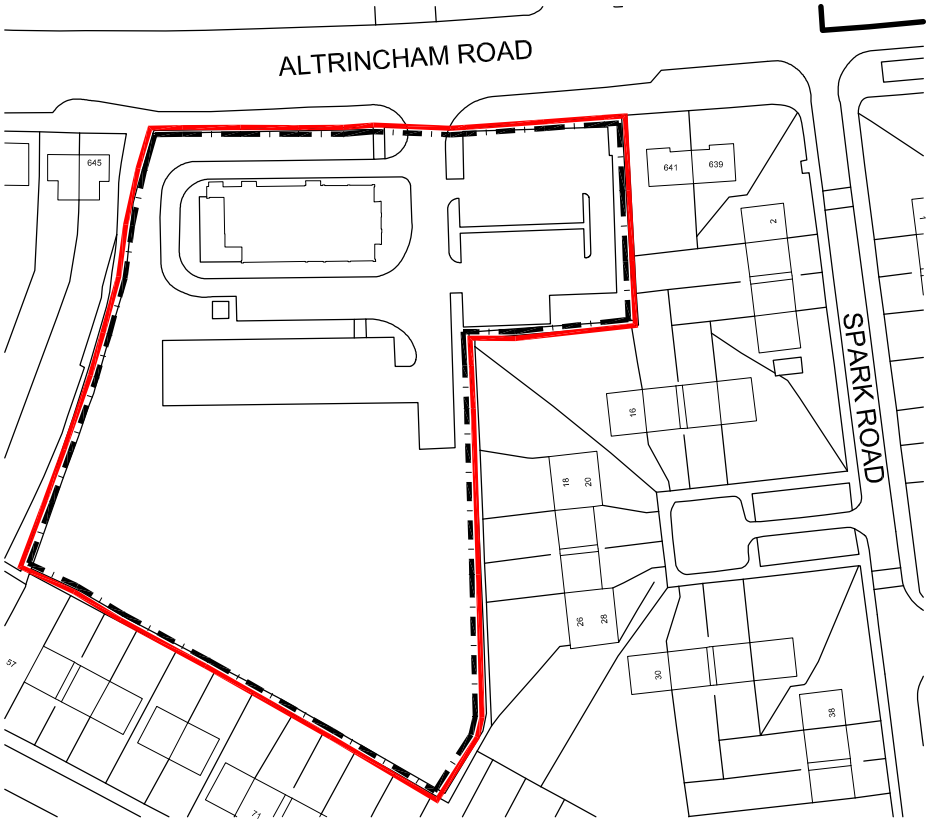

Ordnance Survey © Crown Copyright 2010. All rights reserved. Licence number 100020449

0 10 20 30 40 50m

Scale 1:1250

LOCATION PLAN

Scale @ 1:1250

PLANNING

REV	Date	Drawn by: -	Checked by: -
Status	Purpose of Issue		
	For Information		

drawing stage

client
McDonald's Restaurant's Ltd

project
674 ALTRINCHAM ROAD
BAGULEY, M23 9AA

store
1062

drawing title
LOCATION PLAN

date	09.12.16	drawn	HE
scale@A4	1:1250	checked	DP

Rev -

Job No **6814_AEW_1062_0001**

AEW ARCHITECTS AND DESIGNERS LTD
THE ZENITH BUILDING, SPRING GARDENS
MANCHESTER M2 1AB T 0161 2144370 F 0161 2144371