All These drawings are for the purpose of achieving local authority planning and building regulations plans approval only and should not be used as a working drawings for building construction. These design drawings must be read in conjunction with structural engineers design, drawings and calculations.

plans 1:75@A3 Existing

Existing wall to be partially demolished **and then make good surrounding areas ready to receive new construction.**

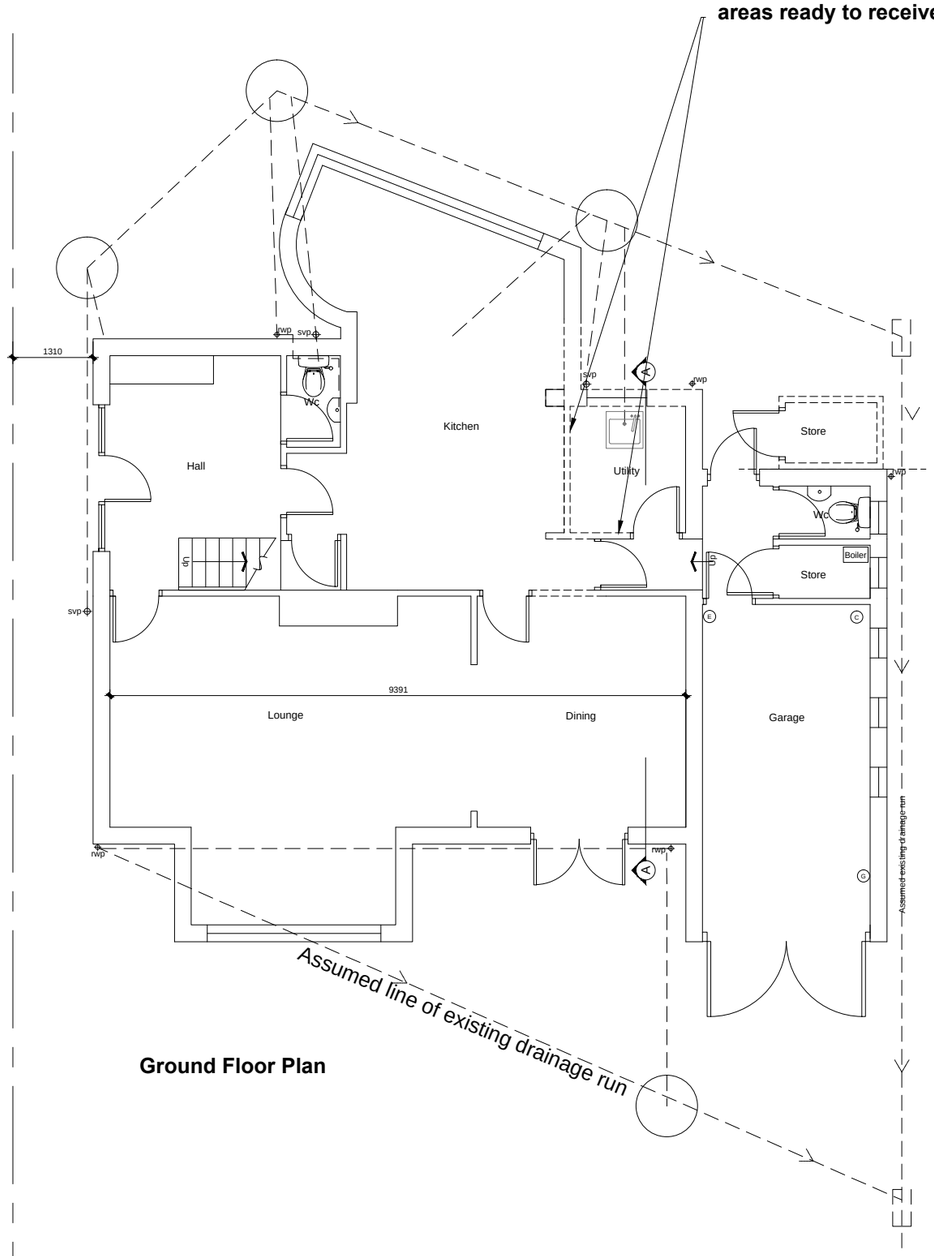

Ground Floor Plan

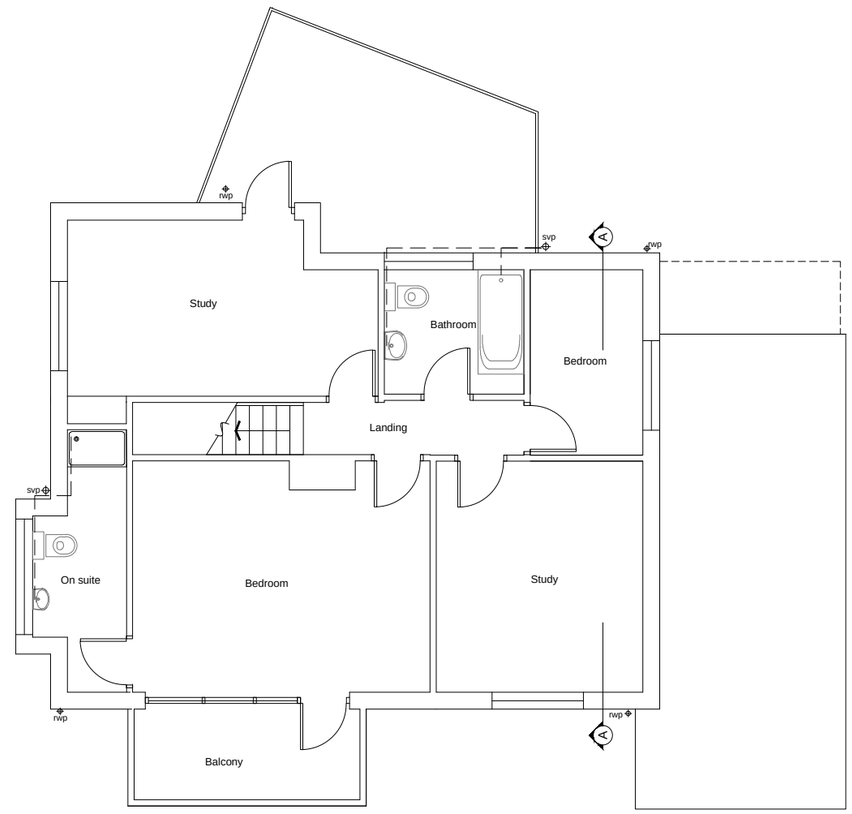

First Floor Plan

0m 1 2 3 4 5m

House Extension
190 Wythenshawe Road Manchester M23 0PF

17010
02.

EXTEND™
t 0800 731 4707
e info@p4b-extend.co.uk
w www.p4b-extend.co.uk
a 15 Memorial Road Worsley Manchester M28 3AQ

All rights reserved. © Crown copyright 2011. These plans & specifications are the property of P4B Architecture Ltd, and shall not be re-printed, reproduced, modified in whole or part without written consent, nor shall any building or structure be constructed in accordance with such plans or specifications thereof without written consent.

All These drawings are for the purpose of achieving local authority planning and building regulations plans approval only and should not be used as a working drawings for building construction. These design drawings must be read in conjunction with structural engineers design, drawings and calculations.

elevations + section

1:100@A3

Existing



Front Elevation

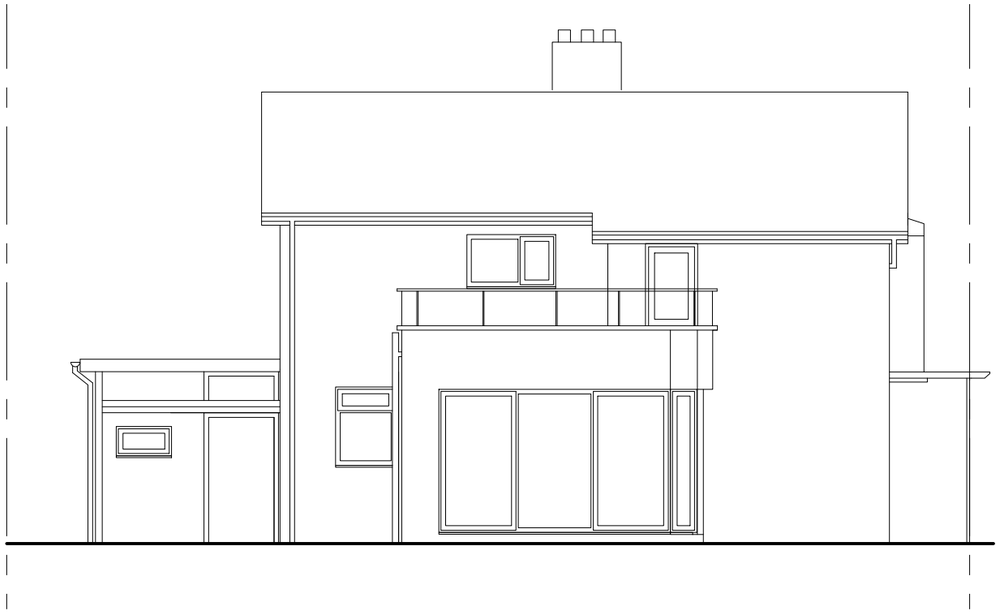

Rear Elevation

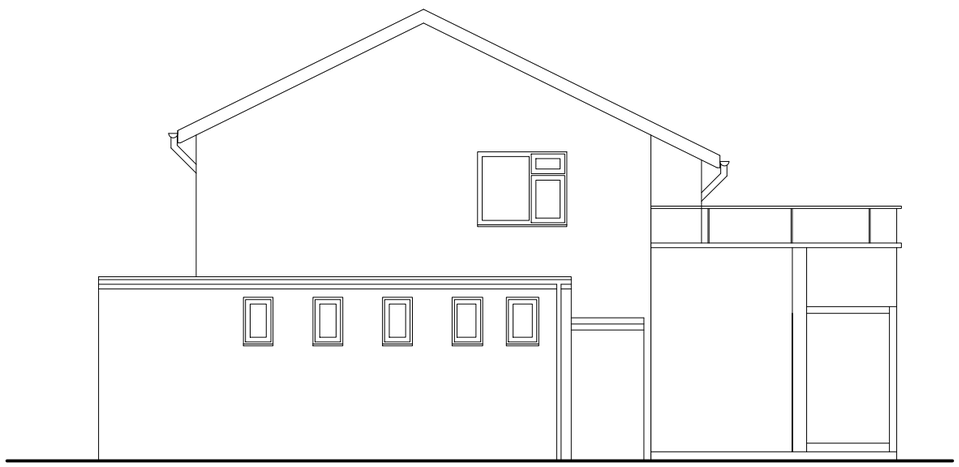

Side Elevation

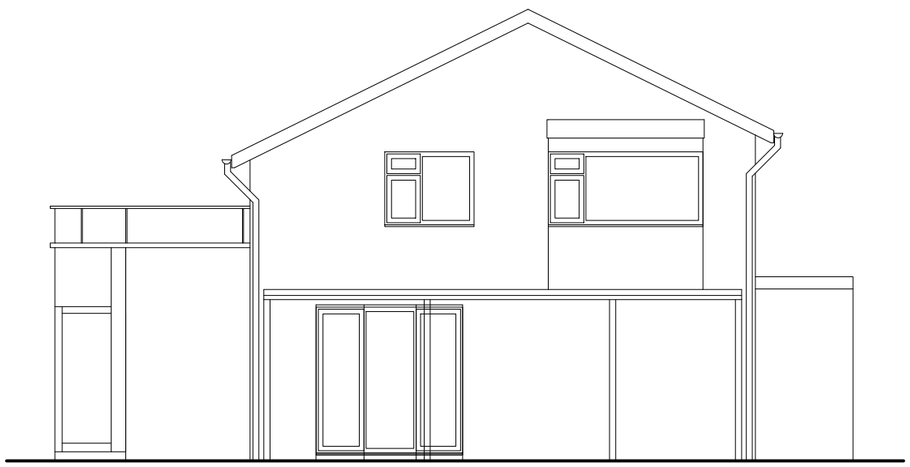

Side Elevation

House Extension

190 Wythenshawe Road Manchester M23 0PF

17010

03.

EXTEND™

0m 1 2 3 4 5m

t 0800 731 4707
e info@p4b-extend.co.uk
w www.p4b-extend.co.uk
a 15 Memorial Road Worsley Manchester M28 3AQ

All rights reserved. © Crown copyright 2011. These plans & specifications are the property of P4B Architecture Ltd, and shall not be re-printed, reproduced, modified in whole or part without written consent, nor shall any building or structure be constructed in accordance with such plans or specifications thereof without written consent.

plans 1:75 @A3 Proposed

All These drawings are for the purpose of achieving local authority planning and building regulations plans approval only and should not be used as a working drawings for building construction. These design drawings must be read in conjunction with structural engineers design, drawings and calculations.

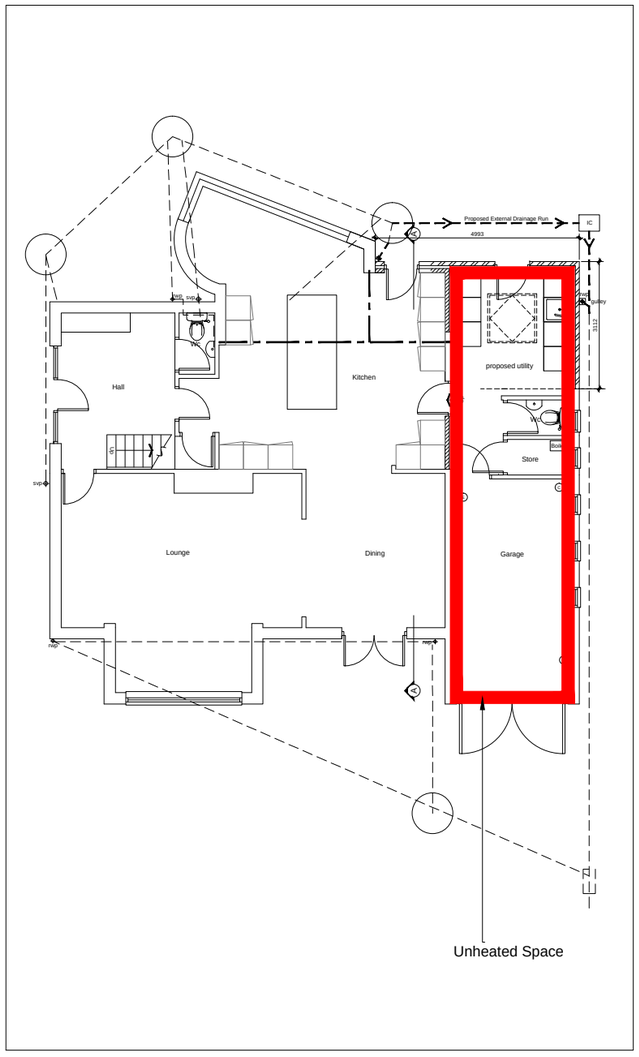

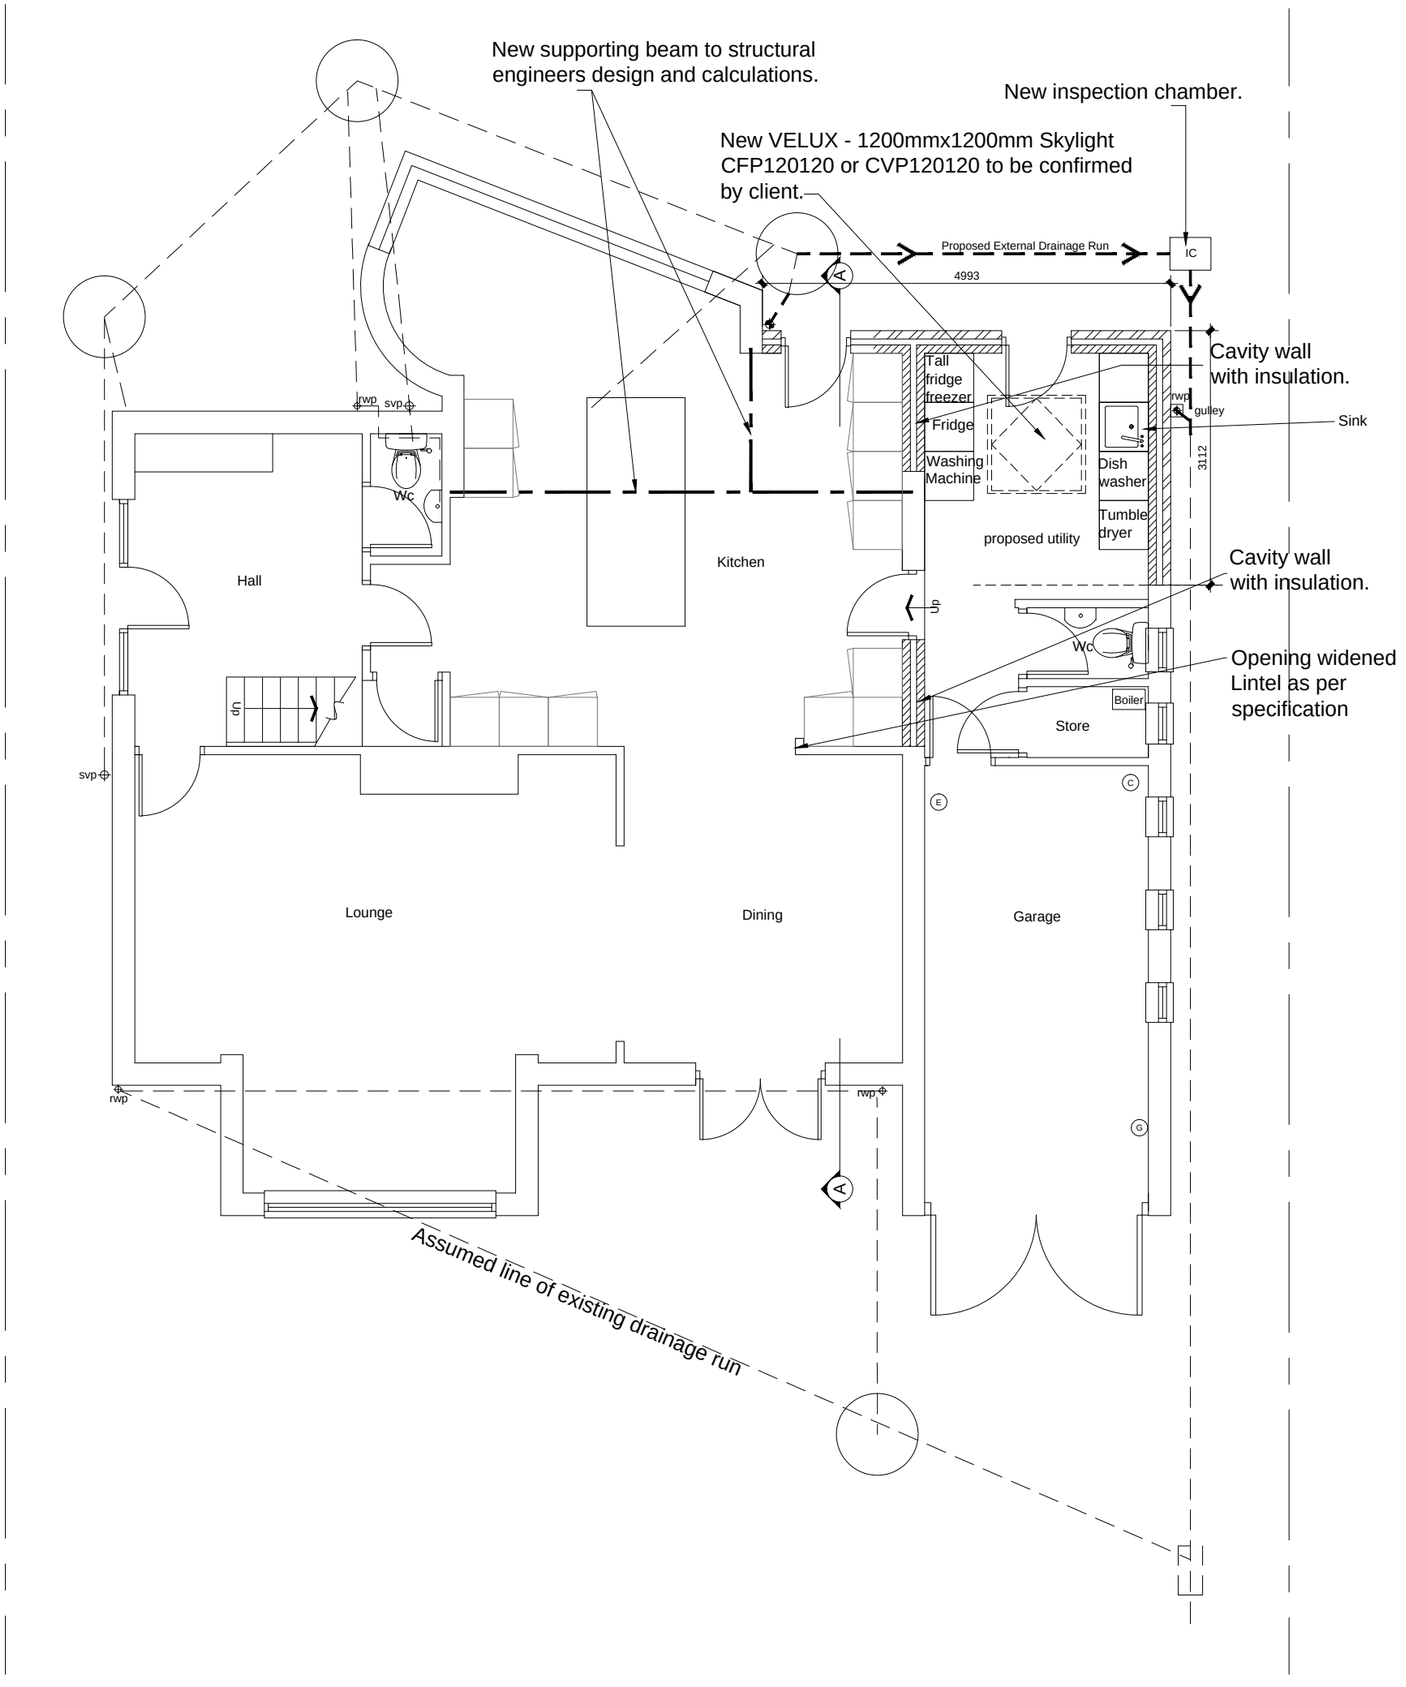

Ground Floor Plan

House Extension
190 Wythenshawe Road Manchester M23 0PF

17010
04.

All rights reserved. © Crown copyright 2011. These plans & specifications are the property of P4B Architecture Ltd, and shall not be re-printed, reproduced, modified in whole or part without written consent, nor shall any building or structure be constructed in accordance with such plans or specifications thereof without written consent.

EXTEND™

0m 1 2 3 4 5m

t 0800 731 4707
e info@p4b-extend.co.uk
w www.p4b-extend.co.uk
a 15 Memorial Road Worsley Manchester M28 3AQ

All These drawings are for the purpose of achieving local authority planning and building regulations plans approval only and should not be used as a working drawings for building construction. These design drawings must be read in conjunction with structural engineers design, drawings and calculations.

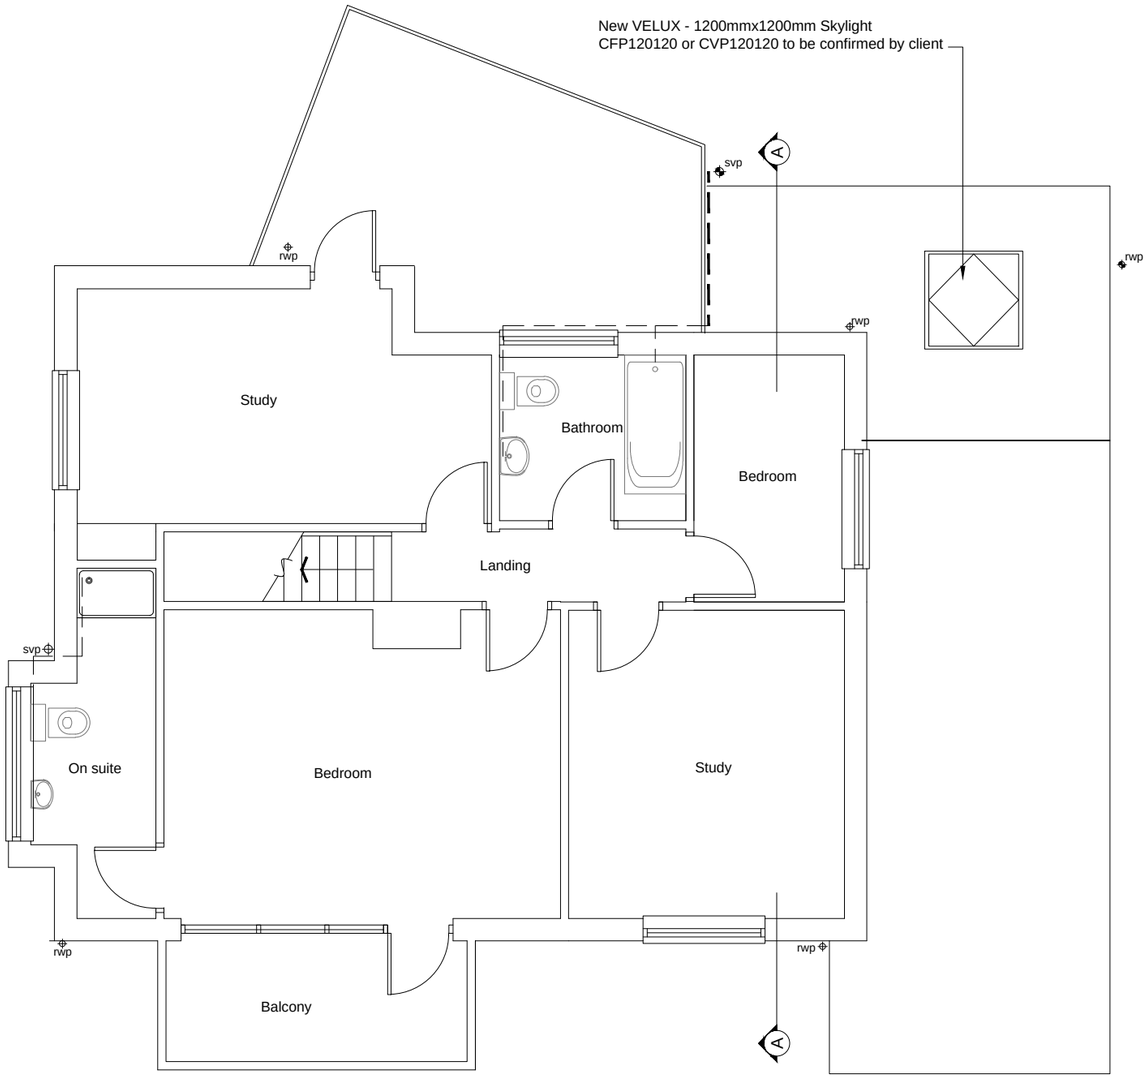

First Floor Plan

plans 1:75 @A3 Proposed

House Extension
190 Wythenshawe Road Manchester M23 0PF

17010
05.

EXTEND™

0m 1 2 3 4 5m

t 0800 731 4707
e info@p4b-extend.co.uk
w www.p4b-extend.co.uk
a 15 Memorial Road Worsley Manchester M28 3AQ

All rights reserved. © Crown copyright 2011. These plans & specifications are the property of P4B Architecture Ltd, and shall not be re-printed, reproduced, modified in whole or part without written consent, nor shall any building or structure be constructed in accordance with such plans or specifications thereof without written consent.

All These drawings are for the purpose of achieving local authority planning and building regulations plans approval only and should not be used as a working drawings for building construction. These design drawings must be read in conjunction with structural engineers design, drawings and calculations.

elevations 1:100@A3 Proposed



Front Elevation

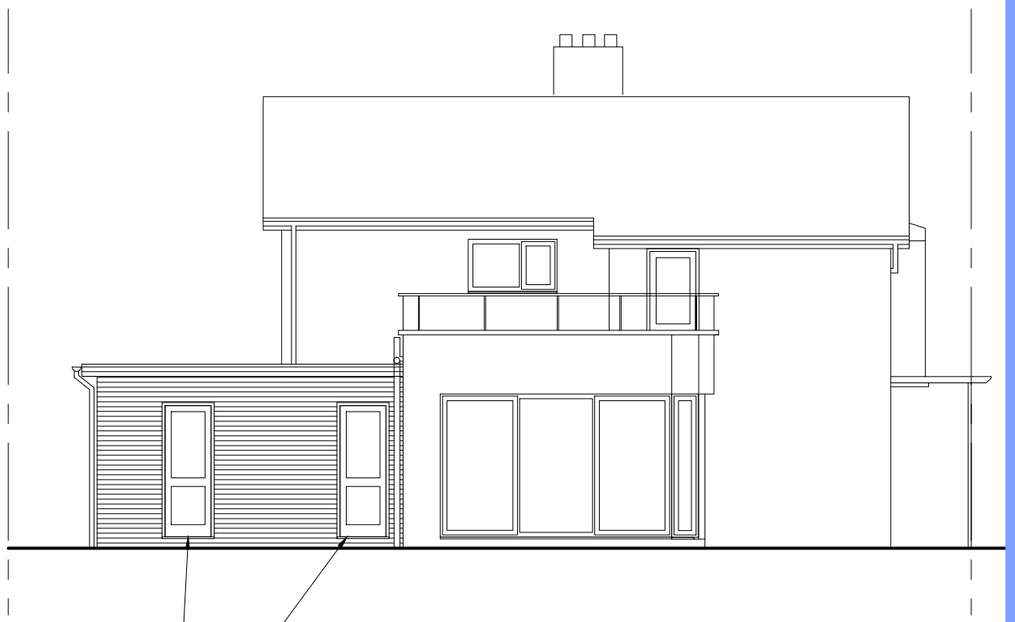

Rear Elevation

New external door to client specification.

Facing brickwork to match existing.

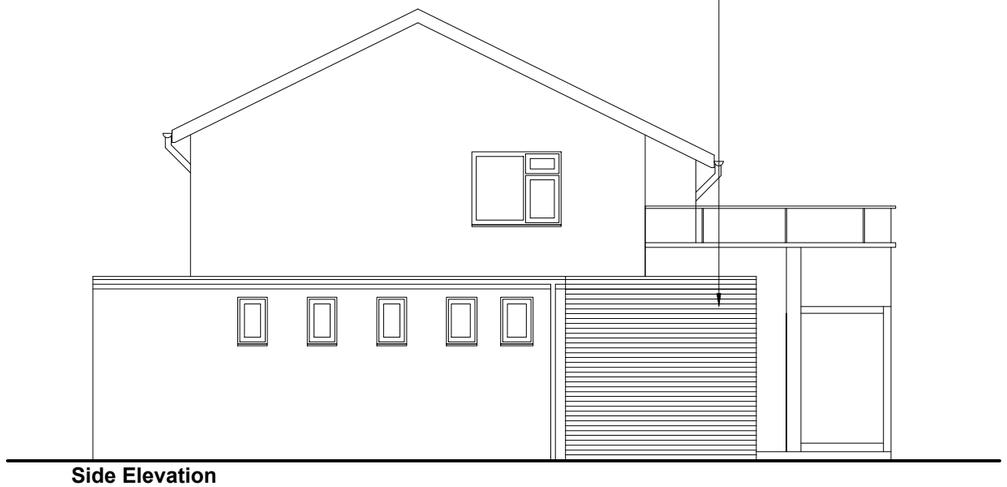

Side Elevation

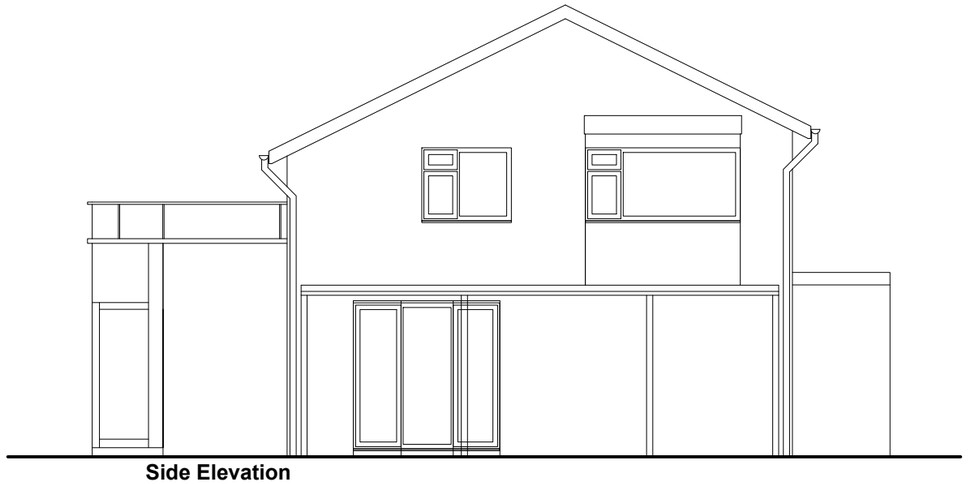

Side Elevation

House Extension
190 Wythenshawe Road Manchester M23 0PF

17010
06.

EXTEND™

0m 1 2 3 4 5m

t 0800 731 4707
e info@p4b-extend.co.uk
w www.p4b-extend.co.uk
a 15 Memorial Road Worsley Manchester M28 3AQ

All rights reserved. © Crown copyright 2011. These plans & specifications are the property of P4B Architecture Ltd, and shall not be re-printed, reproduced, modified in whole or part without written consent, nor shall any building or structure be constructed in accordance with such plans or specifications thereof without written consent.

All These drawings are for the purpose of achieving local authority planning and building regulations plans approval only and should not be used as a working drawings for building construction. These design drawings must be read in conjunction with structural engineers design, drawings and calculations.

section 1:25@A3 Proposed

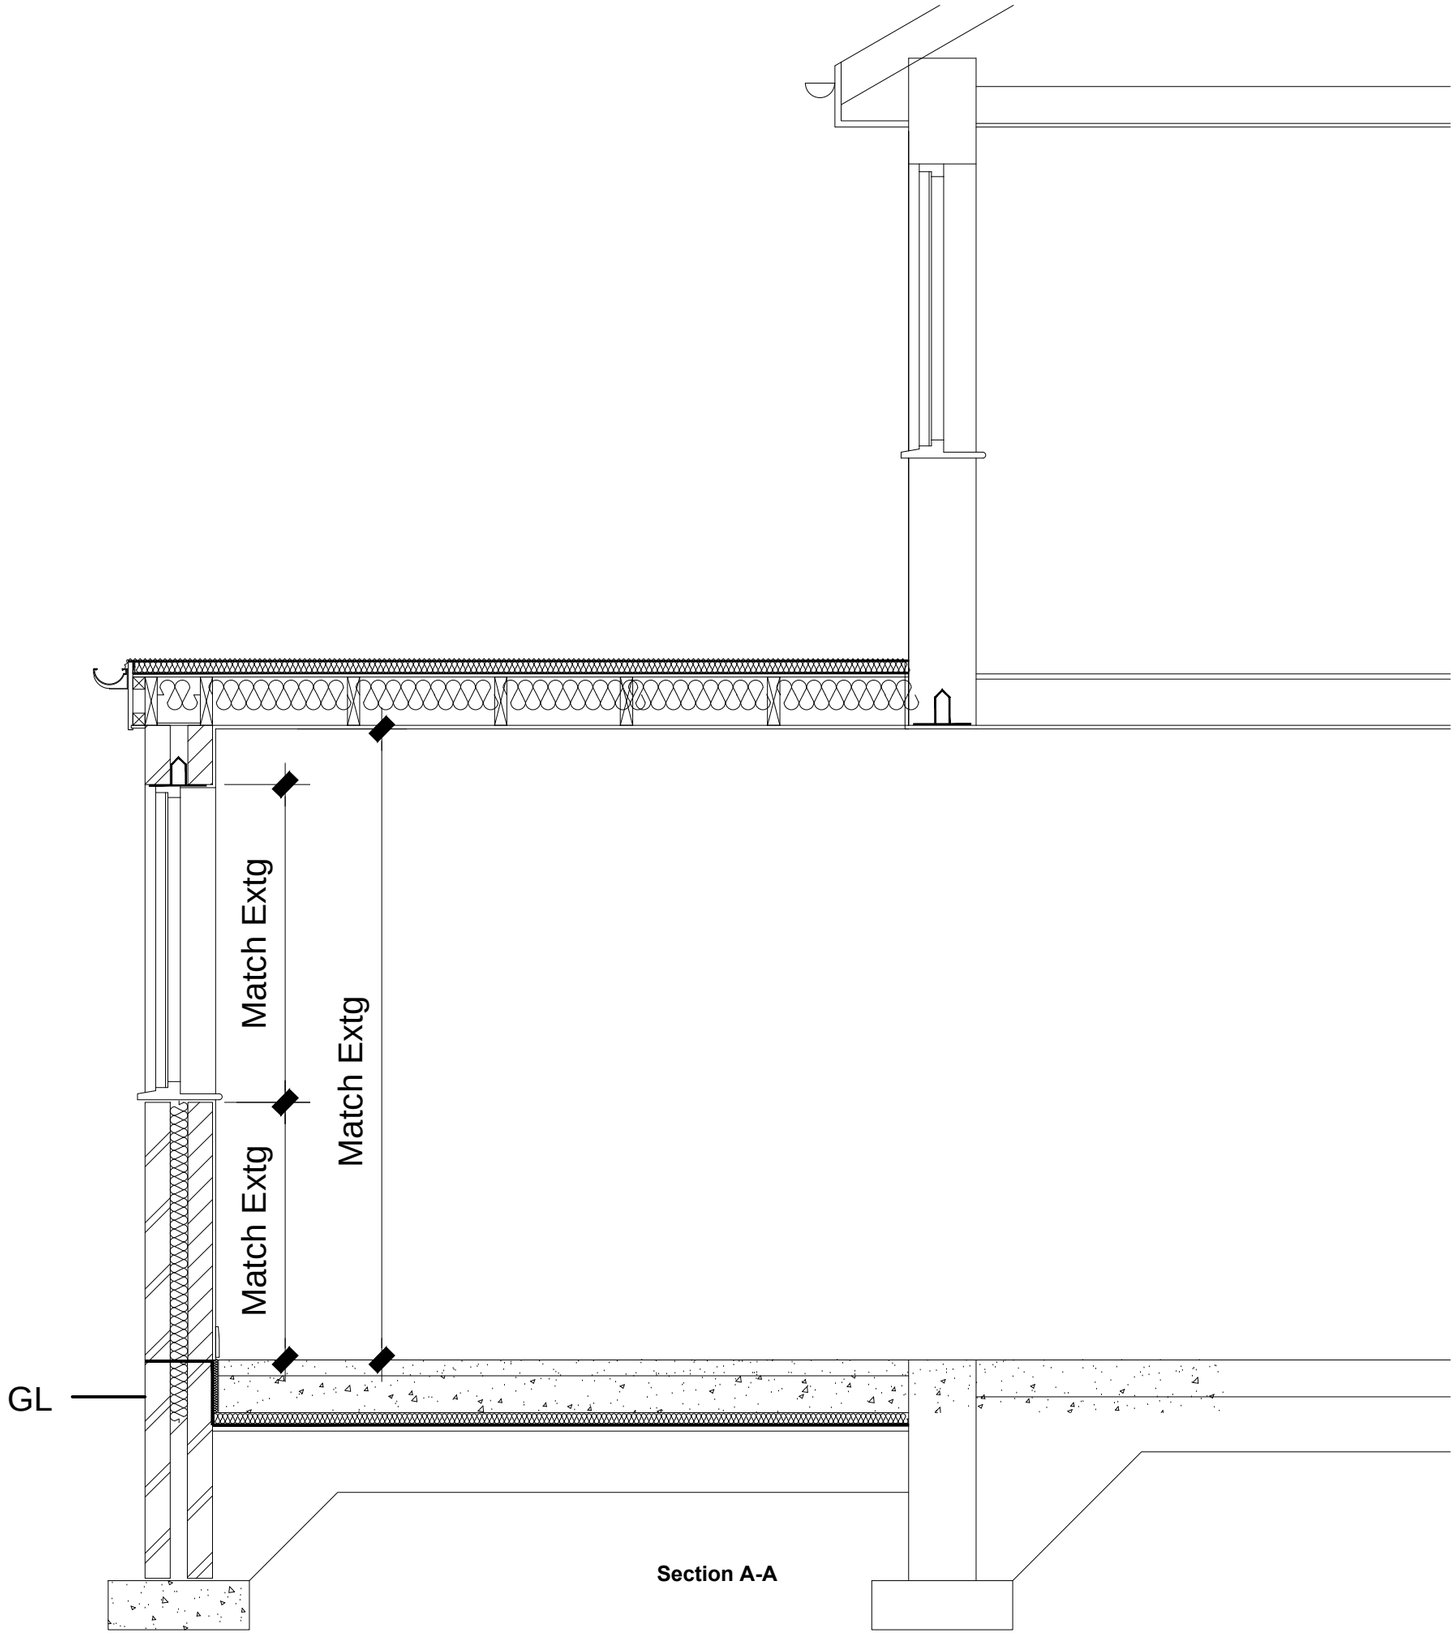

Section A-A

House Extension
190 Wythenshawe Road Manchester M23 0PF

17010
07.

EXTEND™

5m 4 3 2 1 0m

t 0800 731 4707
e info@p4b-extend.co.uk
w www.p4b-extend.co.uk
a 15 Memorial Road Worsley Manchester M28 3AQ

All rights reserved. © Crown copyright 2011. These plans & specifications are the property of P4B Architecture Ltd, and shall not be re-printed, reproduced, modified in whole or part without written consent, nor shall any building or structure be constructed in accordance with such plans or specifications thereof without written consent.