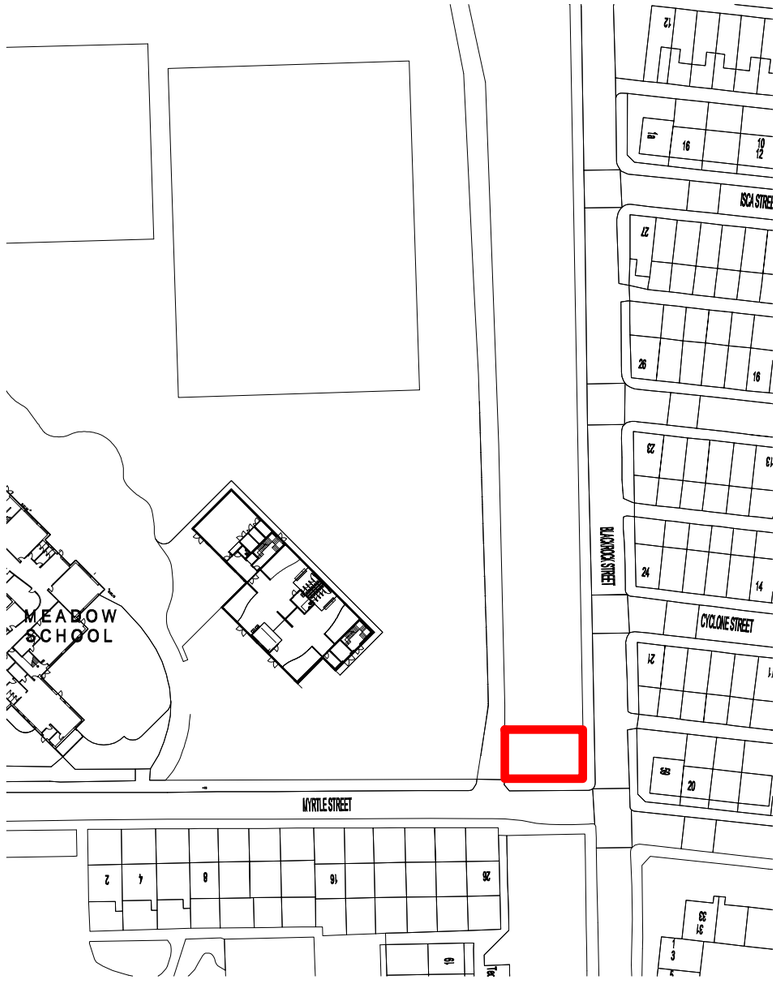

1 Site Location Plan

1 : 1250

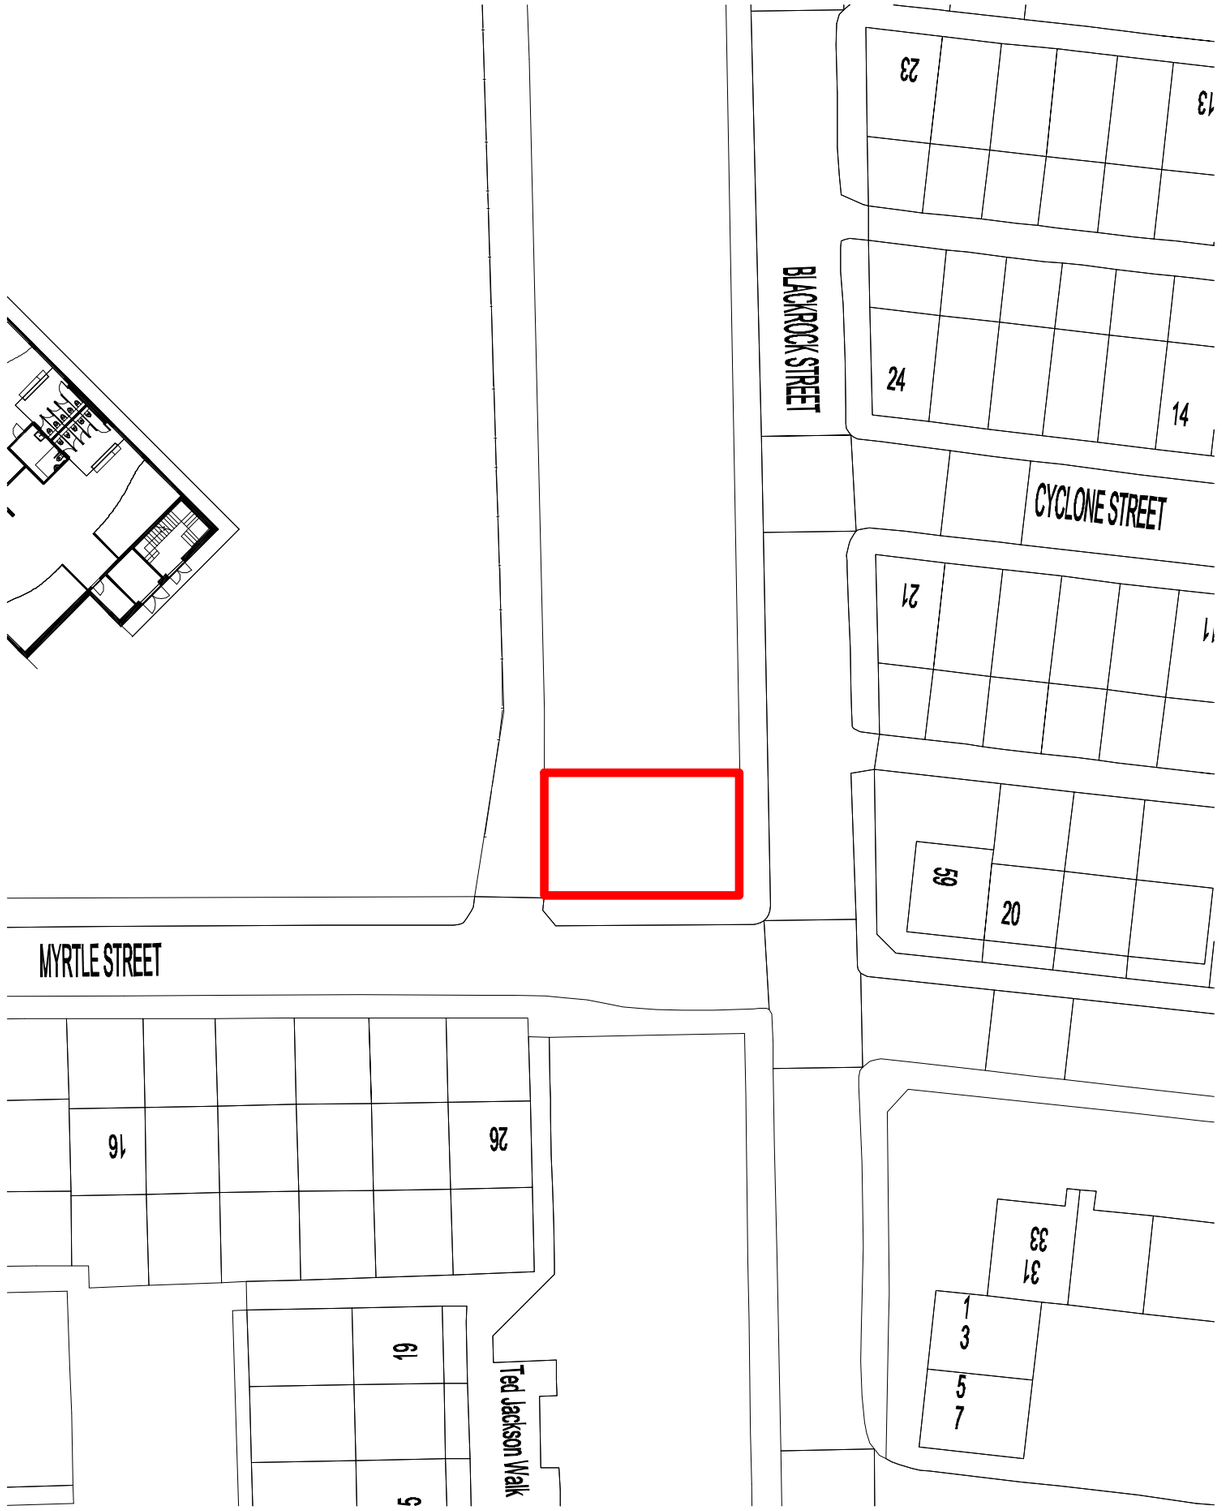

2 Existing Site Plan

1 : 500

General Notes

The Architect shall have no responsibility for any use made of this document other than for that which it was prepared and issued.

All dimensions should be checked on site. Do not scale from this drawing

To be read in conjunction with all other Consultant's drawings.

The Architect to be immediately notified of any discrepancies.

Copyright on this drawing retained by the Architect.

No.	Date	Dwn	Chk	App	Revision or reason for issue
A	09/03/17	SA	SH		Amended red line
-	24/02/17	SA	SH		Initial Issue

Client

Comfortable Living

Create It Studios (NW) Ltd
Houldsworth Mill Business & Art Centre
Houldsworth Street
Reddish, Stockport
SK5 6DA
info@createitstudios.co.uk

Project Title

Blackrock Street

Scale / North Point

As indicated

Drawing Title

Existing Location and Site Plan

Drawing Number

A1091(01)AP001

Revision

A

Drawing Status

Preliminary