

PLANNING AND
BUILDING CONTROL
13 MAR 2018

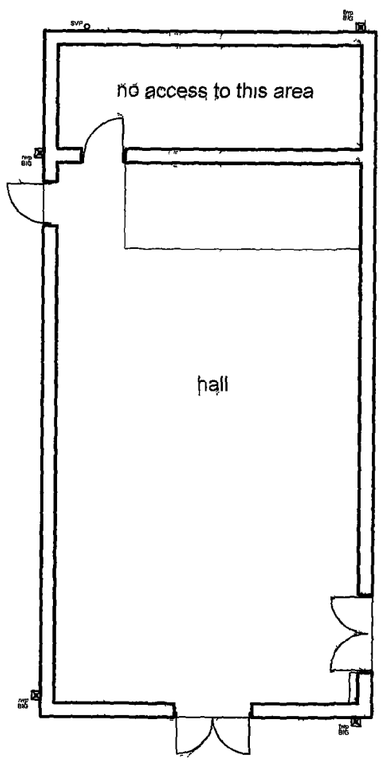


SIDE ELEVATION BB

REAR ELEVATION

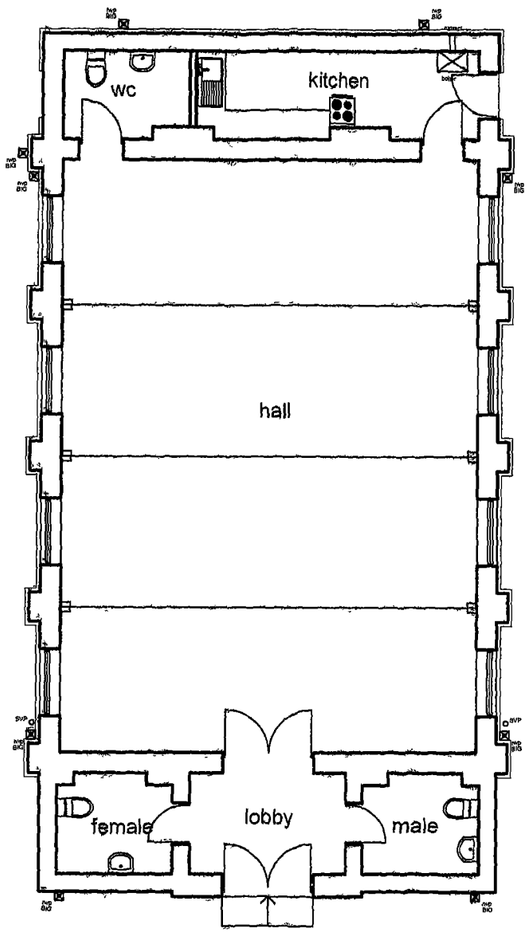

SIDE ELEVATION AA

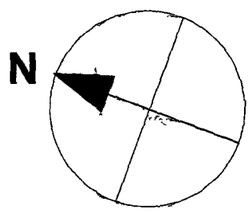

FRONT ELEVATION

EXISTING

Dimensions to suit overall existing dimensions
Applicant to confirm boundary.
Drawings to be read in conjunction
This drawing is for the purpose of obtaining Local Authority approvals *only and may not contain a full* specification of the works
Do not scale off this drawing
All dimensions to be checked on site prior to commencing works

Applicant should be aware that The Party Wall Act may apply where building work is on or near the boundary

N GEDAL
BA Hons Dip ARCH RIBA
ARCHITECT

CLIENT
NGM Islamic Centre
Beresford Road
Longsight
Manchester

Architects
N Gedal
4 Rutters Lane
Hazel Grove
Stockport
SK7 5AY
Tel 0161-419 - 9757
najibgedalarchitects@hotmail.com

DRAWING TITLE
Existing Plans

DRAWING NO - BBJ 01

SCALE 1:100@A3

DATE 04/01/2018