
© 2016 RAFAEL VIÑOLY ARCHITECTS

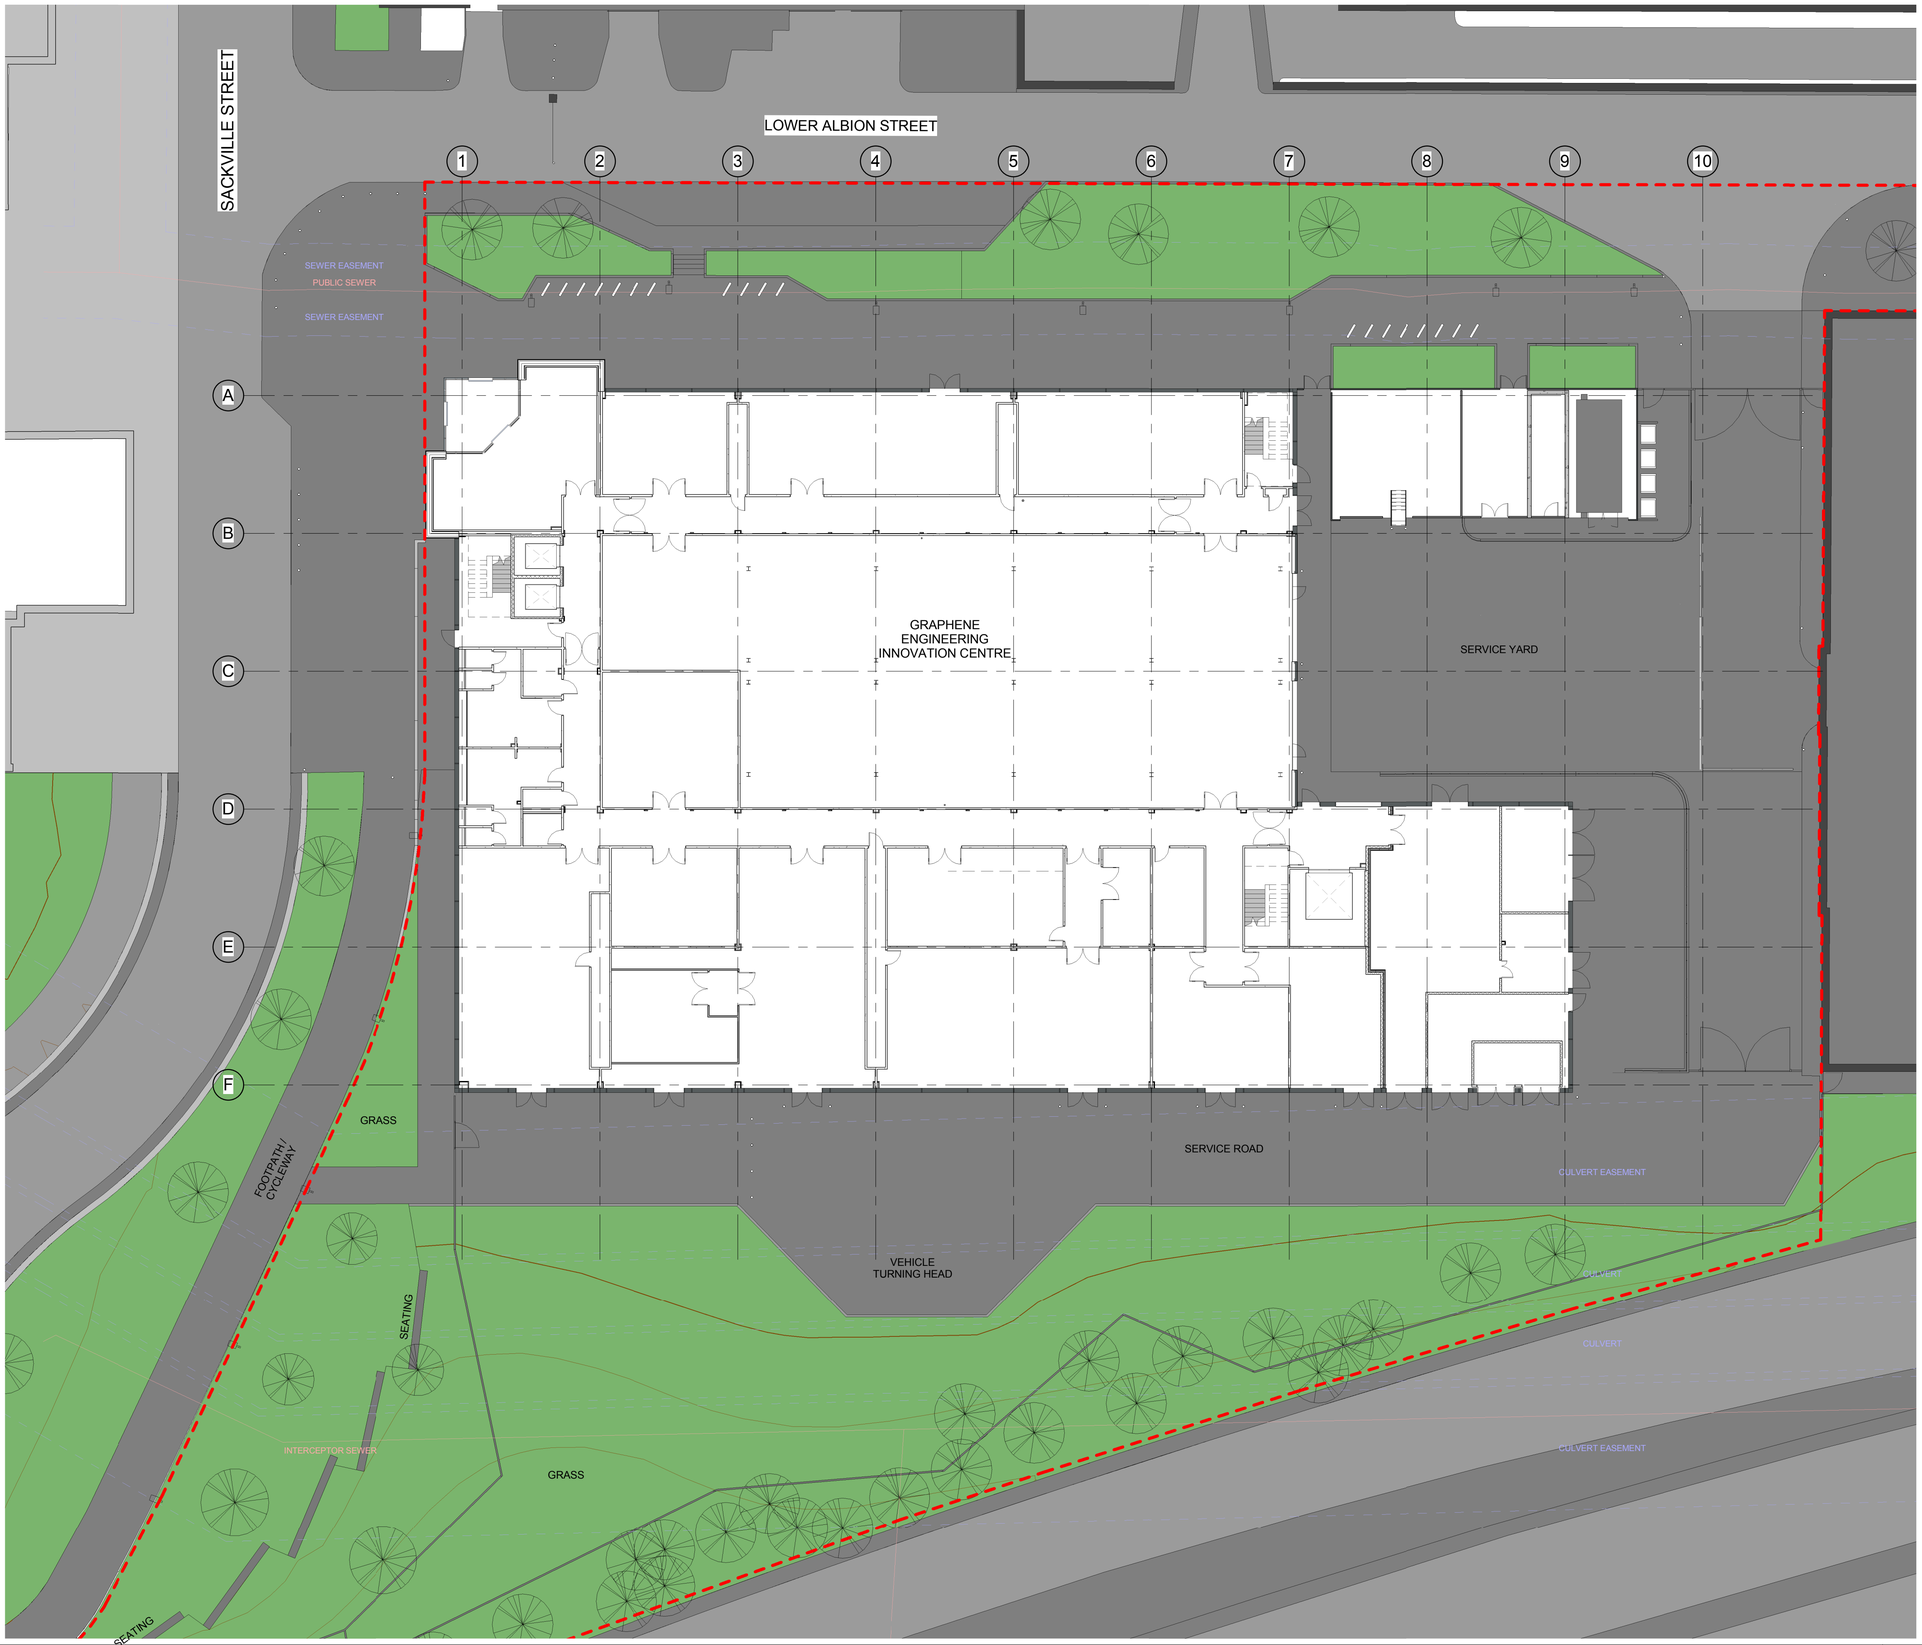

ENERGY LAB - ENERGY DRY ROOM - EXISTING SITE PLAN

1 : 200


01

NOTES:

TOPOGRAPHICAL SURVEY AND UNDERGROUND SERVICES BACKGROUND TAKEN FROM ND OLIVER DRAWINGS:
8334/001A/4 REV A
8334/001A/5 REV A
8334/001A/6 REV A

AREA BEYOND THE TOPOGRAPHICAL SURVEY IS TAKEN FROM UoM ORDNANCE SURVEY DRAWING

KEY PLAN

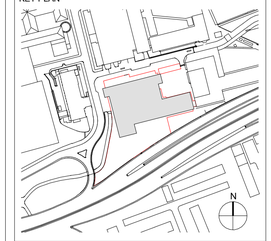

DISCLAIMER:

THE ARCHITECT SHALL HAVE NO RESPONSIBILITY FOR ANY LIABILITY, LOSS, COST, DAMAGE OR EXPENSE ARISING FROM OR RELATING TO ANY USE OF THIS DOCUMENT FOR ANY PURPOSE OTHER THAN ITS INTENDED PURPOSE ON THIS PROJECT. THIS DOCUMENT IS PROTECTED BY COPYRIGHT.

THIS DOCUMENT IS TO BE CONSIDERED IN CONJUNCTION WITH ALL RELATED DOCUMENTATION.

ANY DISCREPANCIES IDENTIFIED IN THIS DOCUMENT MUST BE REPORTED IMMEDIATELY TO THE ARCHITECT OF RECORD BEFORE PROCEEDING.

CONTRACTORS MUST VERIFY ALL DIMENSIONS PRIOR TO PROCEEDING WITH ANY WORK. ONLY FIGURED DIMENSIONS ARE TO BE USED FOR VERIFICATION.

REV	DESCRIPTION	DATE	DRWN	APRV
1	WORKS INFORMATION	2018-04-04	AF	MC

RAFAEL VIÑOLY ARCHITECTS

2nd Floor
84 Silk Street
Ancoats
Manchester
M4 6BJ
Tel: +44 161 277 6800

Drawing Status
WORKS INFORMATION

Project
GRAPHENE ENGINEERING INNOVATION CENTRE - FITOUT WORKS - 6241

Building Name
THE MASDAR BUILDING - 287AA

Sub Site Name
THE MASDAR BUILDING

Site Name
NORTH CAMPUS

Drawing Title
ENERGY LAB - ENERGY DRY ROOM - EXISTING SITE PLAN

PM	Drawn	Checked	Authorised
SL	AF	MC	MC
Scale	Date	Date	Date
1 : 200	04/05/18	04/05/18	04/05/18

Drawing No.
6241_RVA_00_00_SI_A_60101

Revision
1