
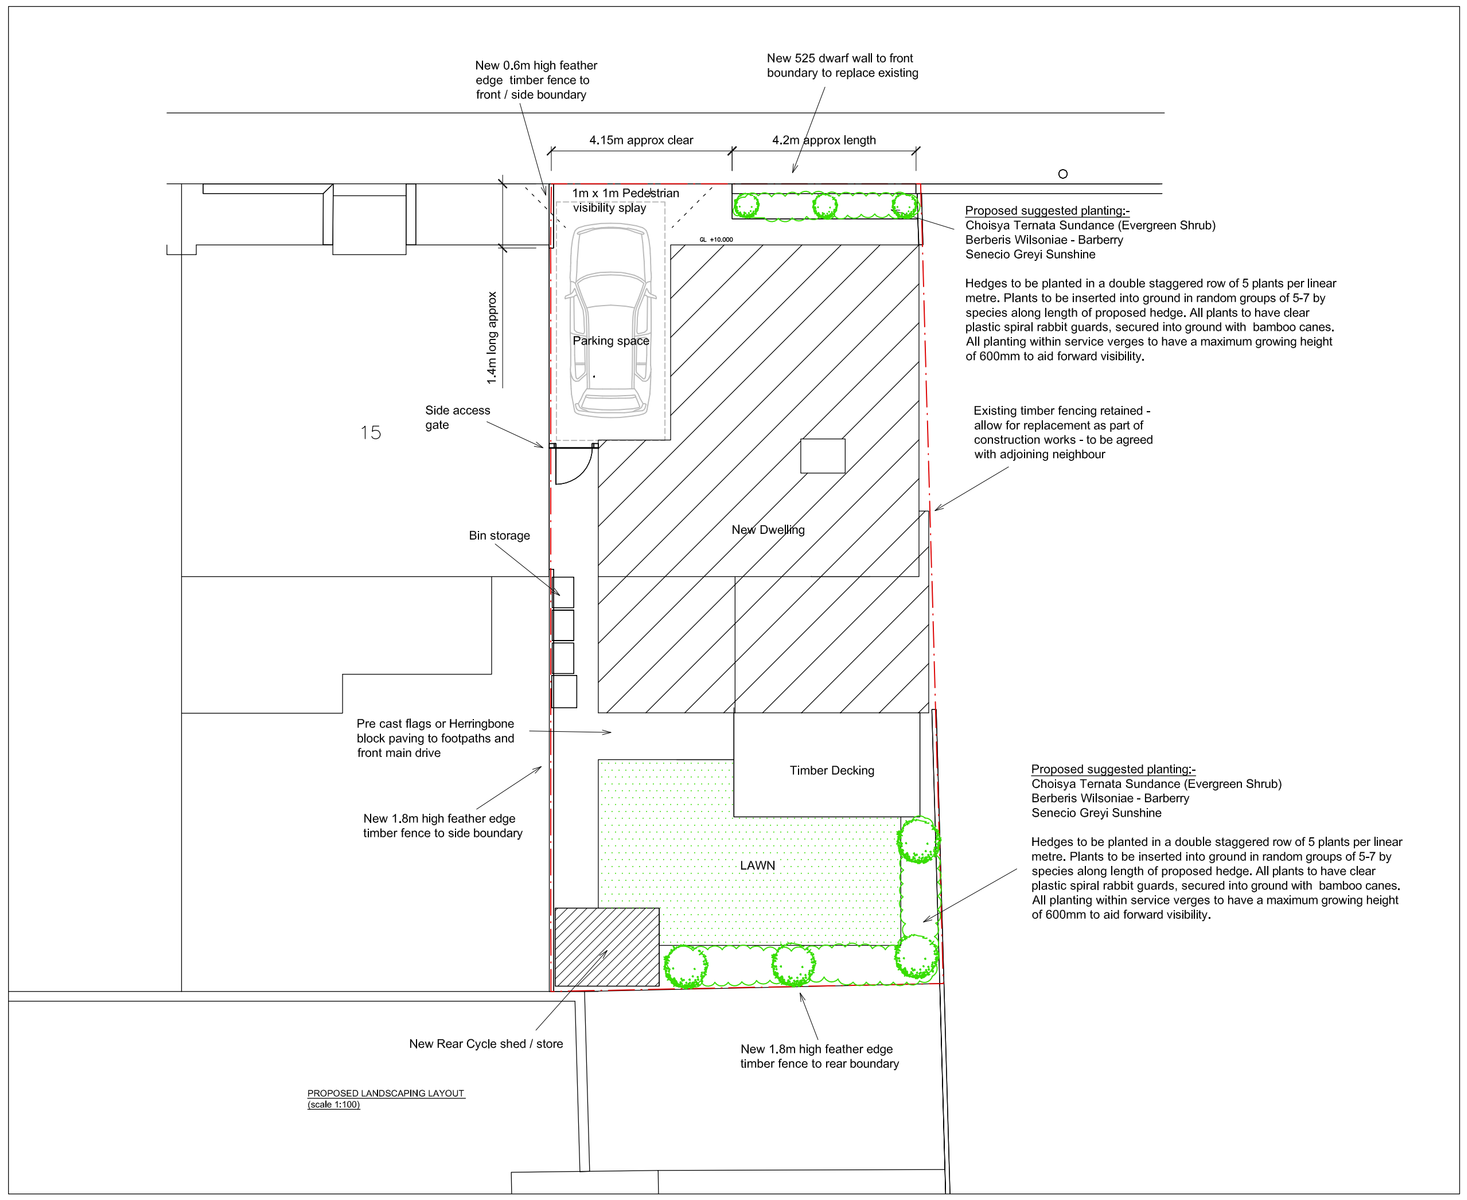



Proposed suggested planting:-
Choisya Ternata Sundance (Evergreen Shrub)
Berberis Wilsoniae - Barberry
Senecio Greyi Sunshine

Hedges to be planted in a double staggered row of 5 plants per linear metre. Plants to be inserted into ground in random groups of 5-7 by species along length of proposed hedge. All plants to have clear plastic spiral rabbit guards, secured into ground with bamboo canes. All planting within service verges to have a maximum growing height of 600mm to aid forward visibility.


Proposed suggested planting:-
Choisya Ternata Sundance (Evergreen Shrub)
Berberis Wilsoniae - Barberry
Senecio Greyi Sunshine


Hedges to be planted in a double staggered row of 5 plants per linear metre. Plants to be inserted into ground in random groups of 5-7 by species along length of proposed hedge. All plants to have clear plastic spiral rabbit guards, secured into ground with bamboo canes. All planting within service verges to have a maximum growing height of 600mm to aid forward visibility.

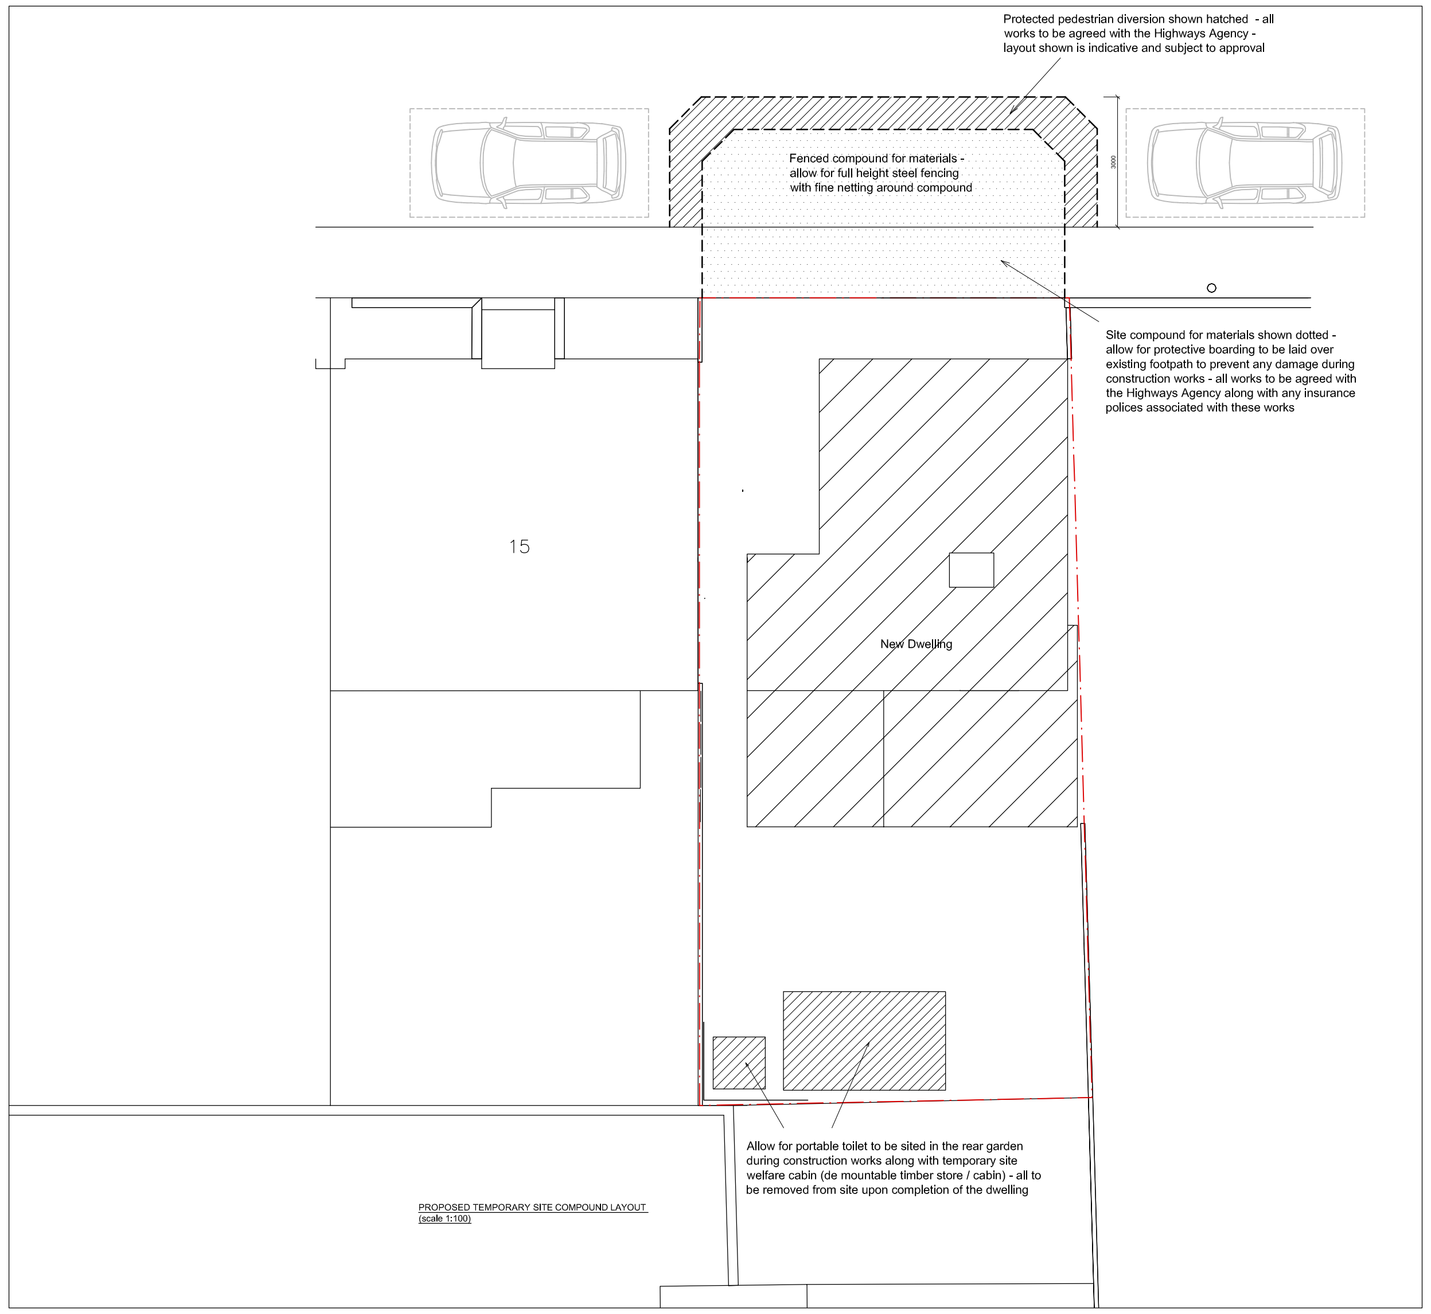

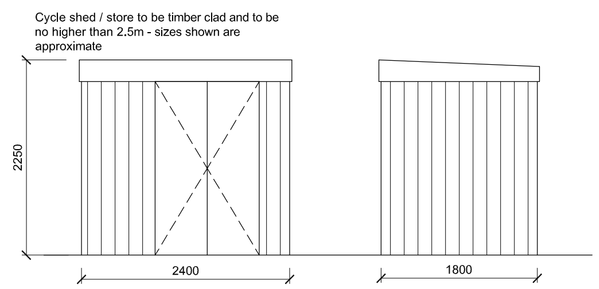


Rear Cycle shed / store

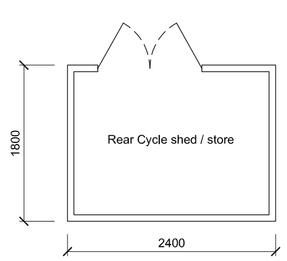


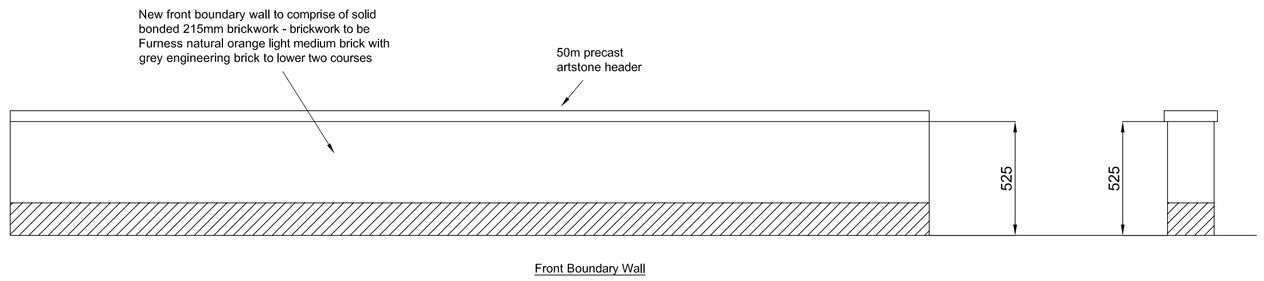

Front Boundary Wall

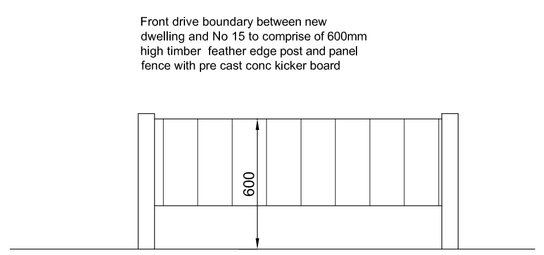

Front drive fence

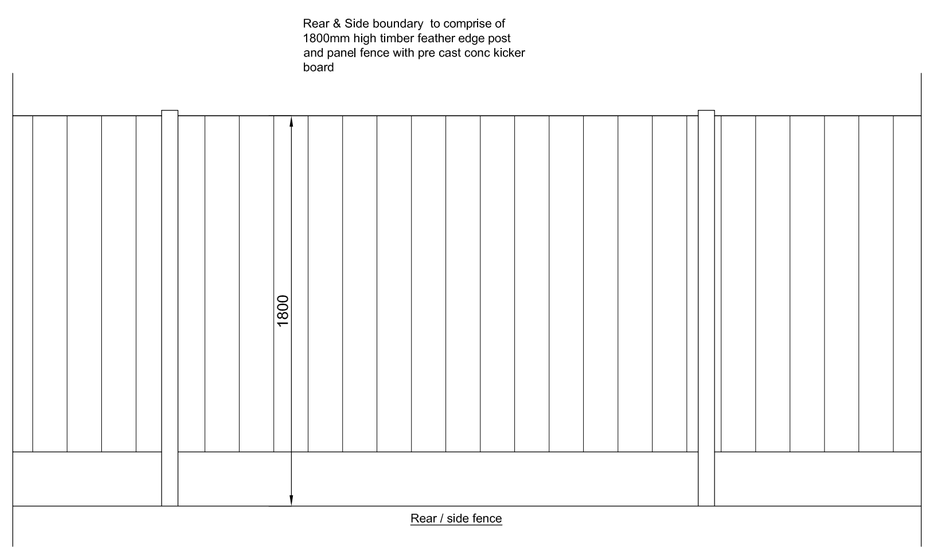

Rear / side fence

EXTENDED DESIGN LTD
97 THE FARTHINGS
ASTLEY VILLAGE
CHORLEY
LANCASHIRE
PR7 1SH
TEL 07702 682888 www.extendeddesign.co.uk
mail@extendeddesign.co.uk

Proposed new detached dwelling at Land adjacent to 15 Osborne Street, Didsbury

Mr David Green

Rev	Description	Date

Proposed landscaping and boundary treatment layout

Dwg No **1804 / 203**

Drawn	DP
Date	Feb 2018
Scale @ A1	1:100 1:50