NOTES

1. THIS DRAWING SHOULD BE READ IN CONJUNCTION WITH THE SPECIFICATION P&ID's, AND ALL RELEVANT ARCHITECTURAL, STRUCTURAL, ELECTRICAL AND MECHANICAL DRAWINGS.
2. THE COORDINATION OF LABORATORY EXHAUST SYSTEM HAS TAKEN PRECEDENCE OVER ALL OTHERBUILDING SERVICES. ALL OTHER SERVICES SHOULD BE REROUTED TO ACCOMMODATE THE LABORATORY EXHAUST SYSTEM
3. ALL LABORATORY EXHAUST DUCTWORK ABOVE 12" DIAMETER IS TO BE TEFLON COATED STAINLESS STEEL
4. DUCTWORK LESS THAN AND INCLUDING 12" DIAMETER IS TO BE PVC
5. BRANCHES INTO FIRST FLOOR INDUSTRIAL LABS SHALL BE TERMINATED WITH A VCD AND END CAP

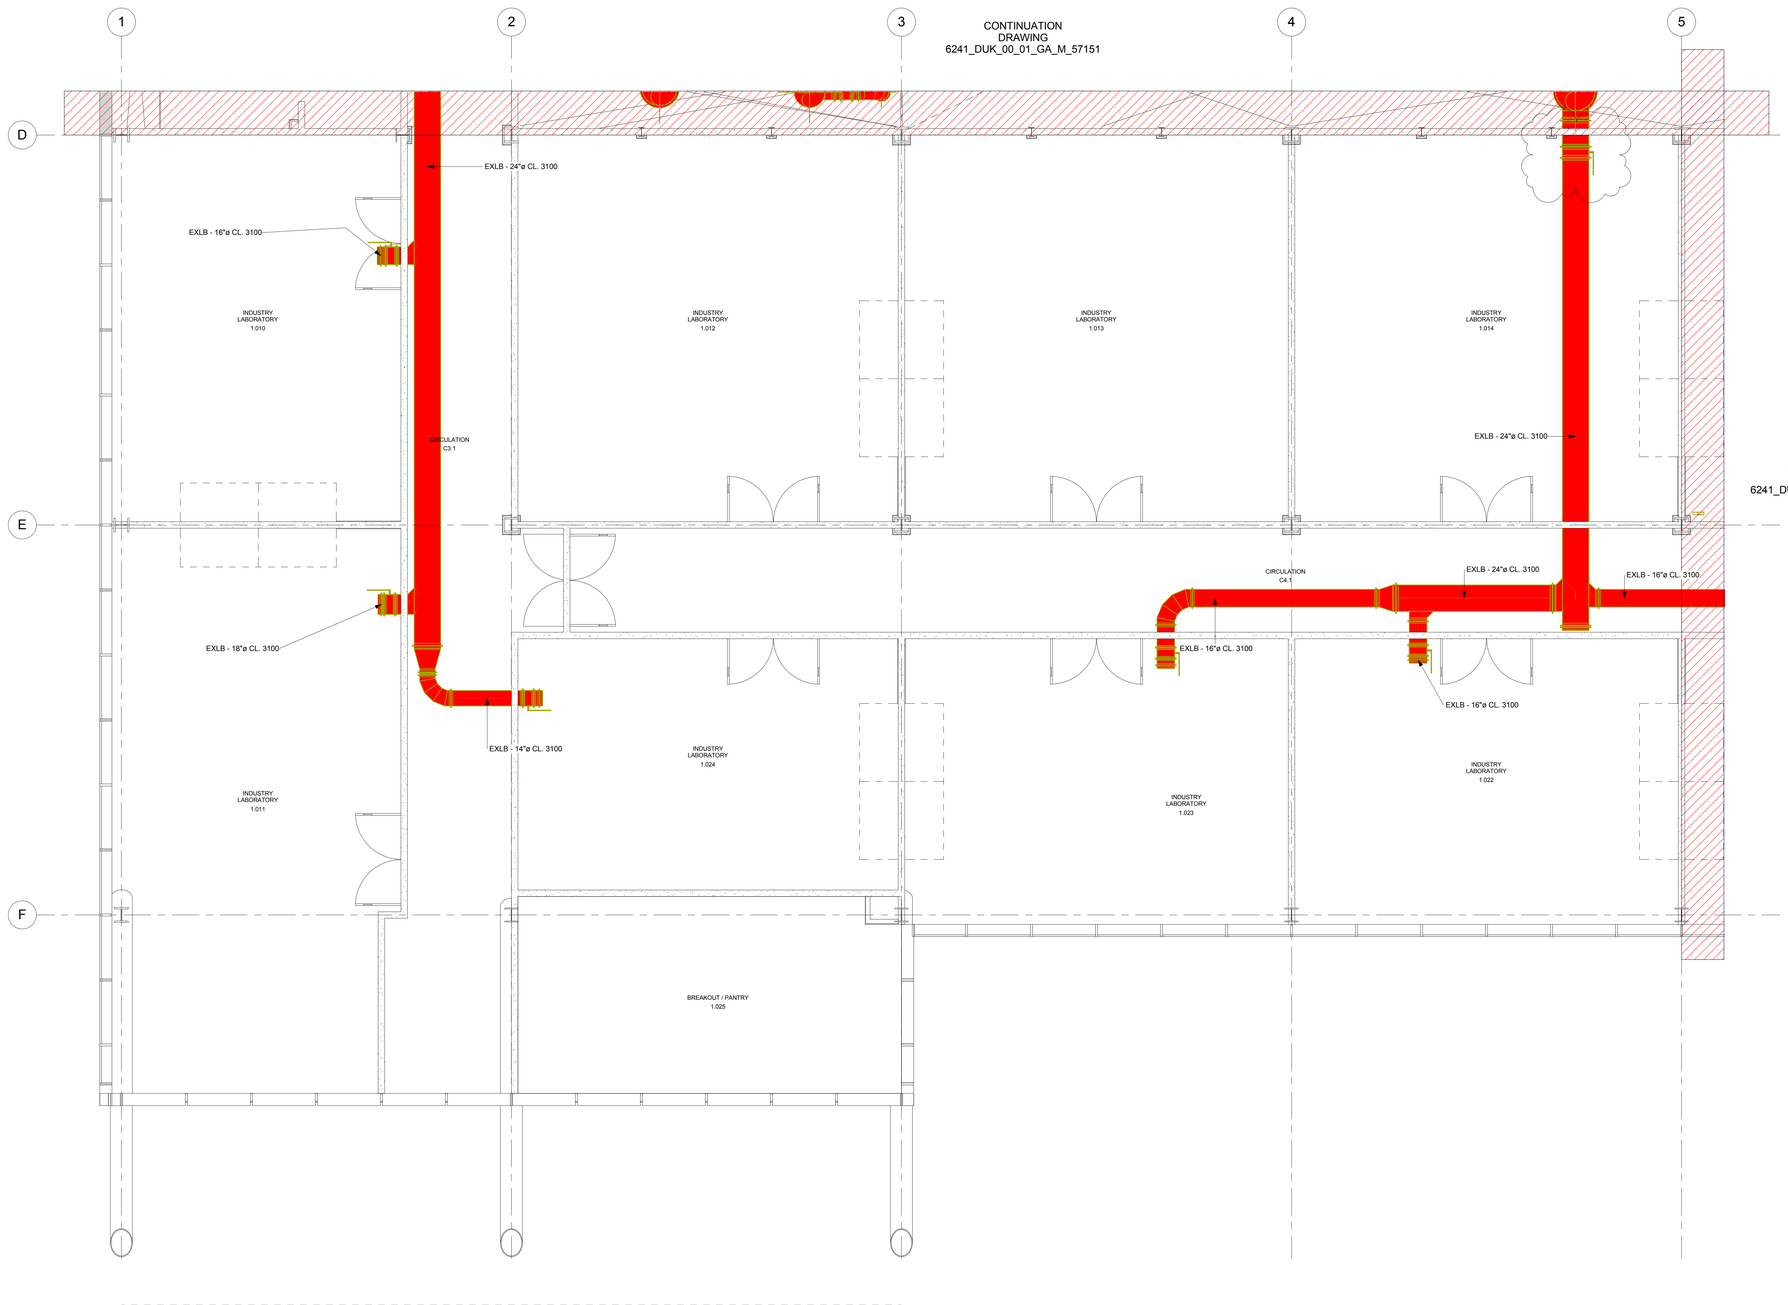

KEY PLAN

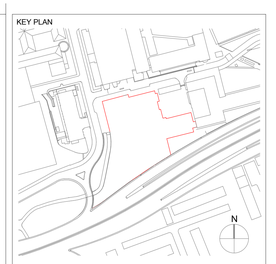

PROJECT NAME AND LOCATION:
GRAPHENE ENGINEERING INNOVATION CENTRE
THE UNIVERSITY OF MANCHESTER
MANCHESTER, M13 9PL

OWNER:
THE UNIVERSITY OF MANCHESTER
OXFORD ROAD, MANCHESTER, M13 9PL
TEL: +44 161 306 6000

PROJECT MANAGER / COST MANAGER:
ARCADIS LLP
34 YORK WAY
LONDON, N1 9AB
TEL: +44 20 7812 2000

ARCHITECT OF RECORD:
RAFAEL VIÑOLY ARCHITECTS PC
2ND FLOOR, 84 SILK STREET, ANCOATS
MANCHESTER, M4 6BJ
TEL: +44 161 277 6800

CIVIL / STRUCTURAL ENGINEER:
RAMBOLL UK
3RD FLOOR, KINGS COURT, 2 - 4 EXCHANGE STREET
ST MARY'S GATE, MANCHESTER, M2 7HA
TEL: +44 161 827 1890

BUILDING SERVICES ENGINEER:
CH2M
CITY PARK, 368 ALEXANDRA PARADE
GLASGOW, G31 3AU
TEL: +44 141 552 2000

LANDSCAPE ARCHITECT:
PLANIT
2 BACK GRAFTON STREET, ALTRINCHAM
CHESHIRE, WA14 1DY
TEL: +44 161 928 9281

REV	DESCRIPTION	DATE	DRWN	APRV
3	VCDs UPDATED TO REPRESENT P&ID	09/06/2017	TB	GAD
2	CONTRACT ISSUE	23/05/2017	GP	DC
1	GENERAL UPDATES	24/03/2017	TB	GAD
0	FIRST ISSUE	25/01/17	TB	GAD
		-		

DRAWING ORIGINATOR:
Deerns
Deerns UK
2nd Floor The Observatory,
Chapel Walks, Manchester,
M2 1HL
Tel +44 (0) 161 413 0670
manchester@deerns.com

Balfour Beatty
Kilpatrick

DRAWING TITLE:
Shared Lab Extract - Level 1-Zone 3 - Layout

DATE:	SCALE:	SIZE:
19/01/16	1 : 50	A0

DRAWING NUMBER / FILE NAME:
6241_DUK_00_01_GA_M_57153

STAGE:	REV:
	3

DISCLAIMER:
THE ARCHITECT SHALL HAVE NO RESPONSIBILITY FOR ANY LIABILITY, LOSS, COST, DAMAGE OR EXPENSE ARISING FROM OR RELATING TO ANY USE OF THIS DOCUMENT FOR ANY PURPOSE OTHER THAN ITS INTENDED PURPOSE ON THIS PROJECT. THIS DOCUMENT IS PROTECTED BY COPYRIGHT.

THIS DOCUMENT IS TO BE CONSIDERED IN CONJUNCTION WITH ALL RELATED DOCUMENTATION.

ANY DISCREPANCIES IDENTIFIED IN THIS DOCUMENT MUST BE REPORTED IMMEDIATELY TO THE ARCHITECT OF RECORD BEFORE PROCEEDING.

CONTRACTORS MUST VERIFY ALL DIMENSIONS PRIOR TO PROCEEDING WITH ANY WORK. ONLY FIGURED DIMENSIONS ARE TO BE USED FOR VERIFICATION.

DOCUMENT STATUS:

MANCHESTER 1824
The University of Manchester