

- CONTRACTOR TO PREPARE DETAIL WORKING DRAWINGS FOR APPROVAL SUBSEQUENT TO SITE SURVEY.
- CONTRACTOR TO AGREE FINAL SETTINGS OUT PRIOR TO INSTALLATION.
- THIS DRAWING MUST BE READ IN CONJUNCTION WITH ALL NECESSARY ARCHITECTURAL, STRUCTURAL & SPECIALIST DRAWINGS, SCOPE OF WORKS, ROOM DATA SHEETS & SPECIFICATIONS.
- ANY CALCULATIONS, SIZES, EQUIPMENT SELECTIONS, ARE INDICATIVE. CONTRACTOR TO UNDERTAKE CALCULATIONS, SIZING, EQUIPMENT SELECTION ETC. AS PART OF DESIGN RESPONSIBILITIES.
- DIMENSIONS SHALL NOT BE SCALED & FIGURED.
- DIMENSIONS MUST BE VERIFIED ON SITE BEFORE WORK COMMENCES.

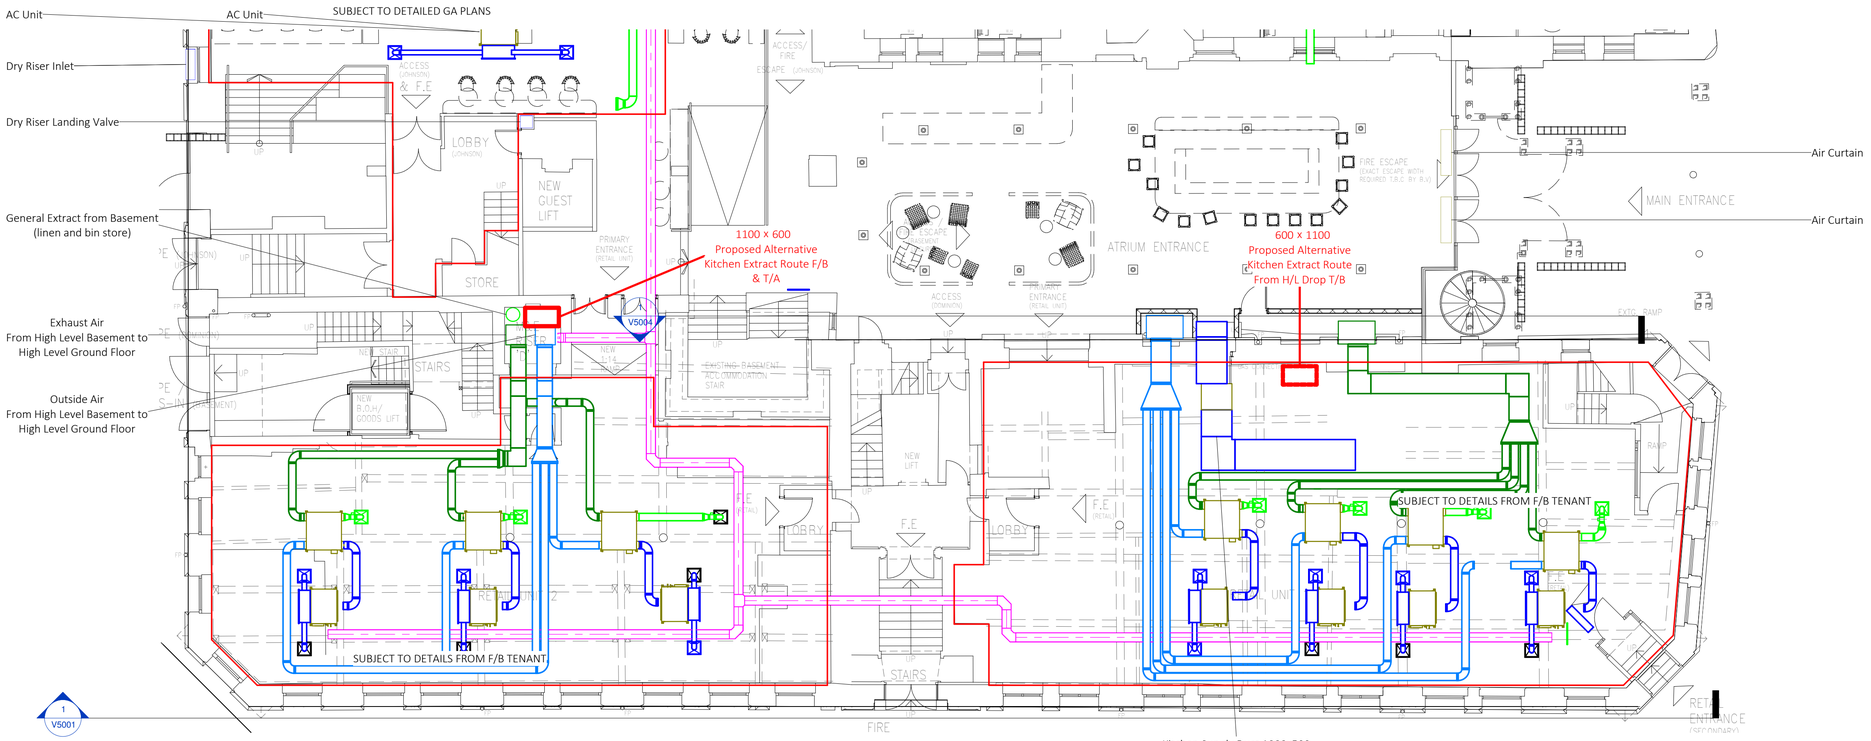

2 CP1000.1 - Ground - Kitchen Extract
1 : 100

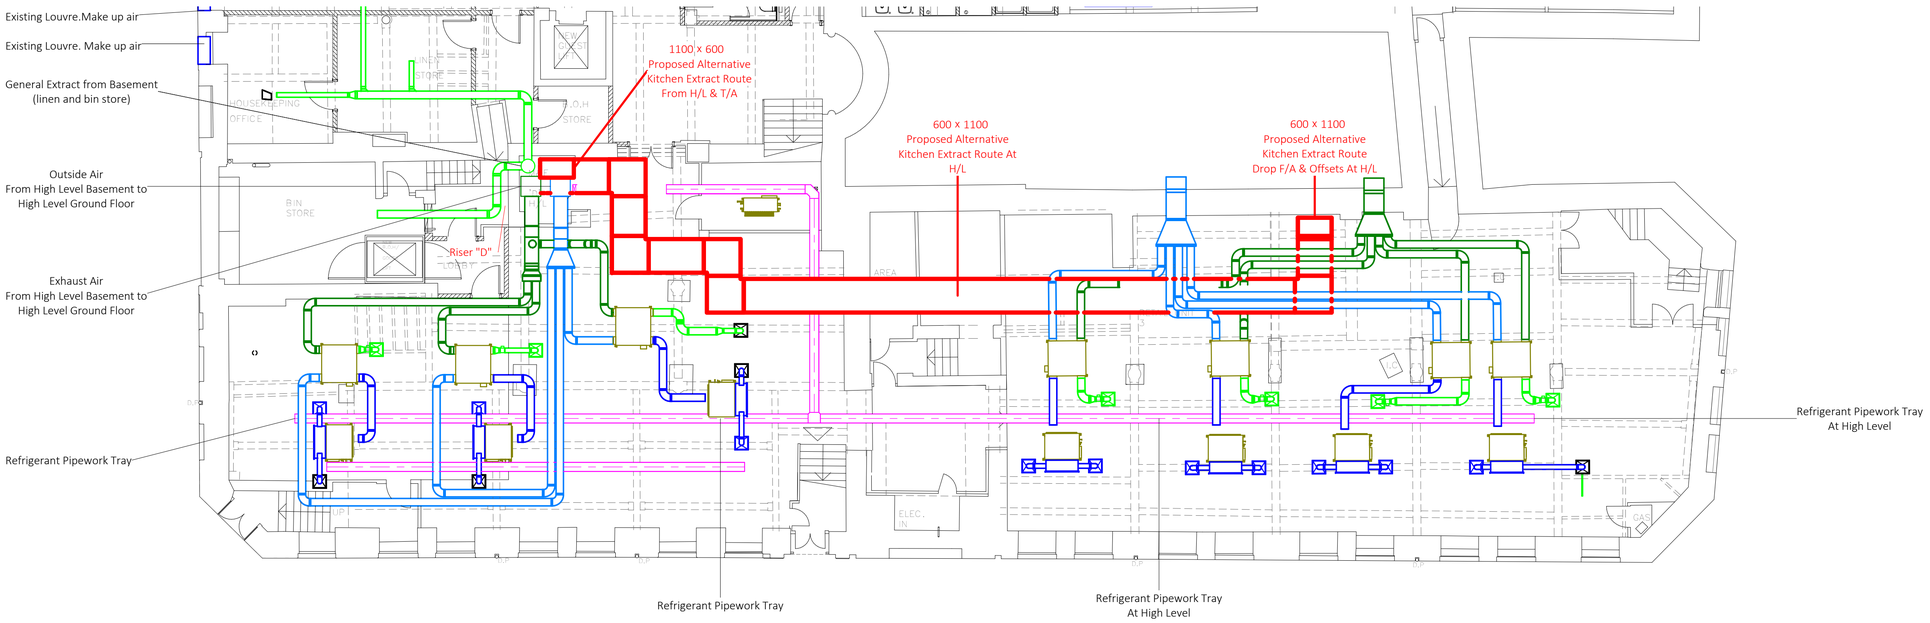

1 CP0001.1 - Basement - Kitchen Extract
1 : 100

Rev.	Revision	Date

Applied ENERGY
www.appliedenergy.co.uk Tel: 01932 860860 Email: info@appliedenergy.co.uk

PROJECT
Whitworth Locke Manchester

TITLE
Basement & Ground Floor - Proposed Alternative Kitchen Extract Route

DRAWING No.	SCALE (@A1)	Project Ref:
P0001.1	1 : 100	16080