



EXISTING ELEVATION A

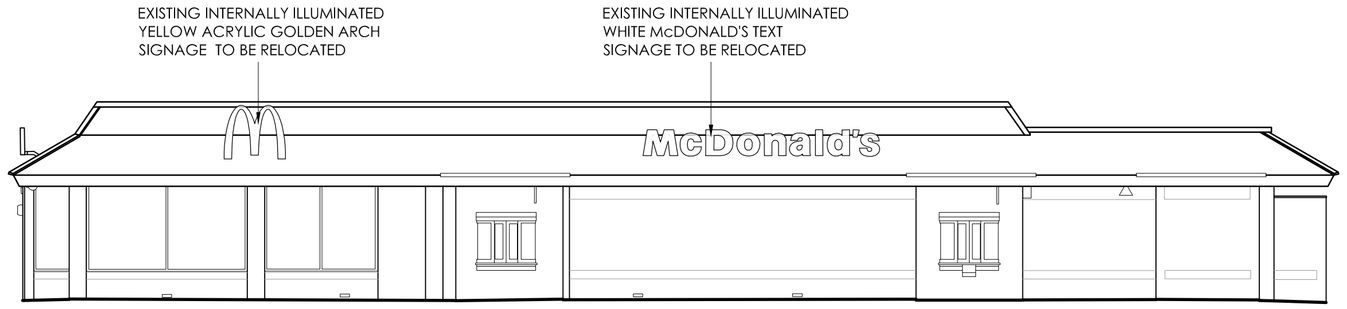


EXISTING ELEVATION B




EXISTING ELEVATION C

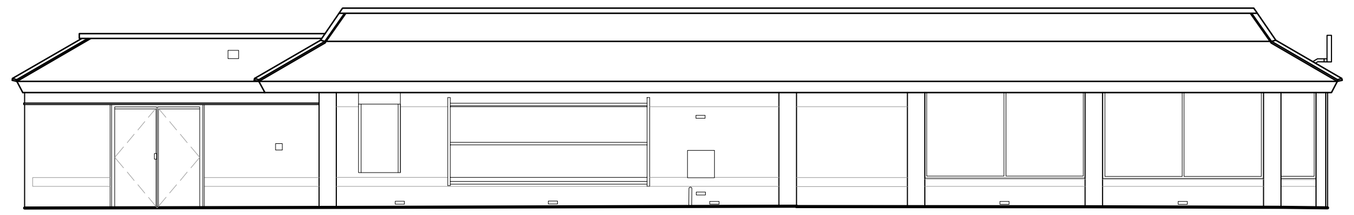


EXISTING ELEVATION D

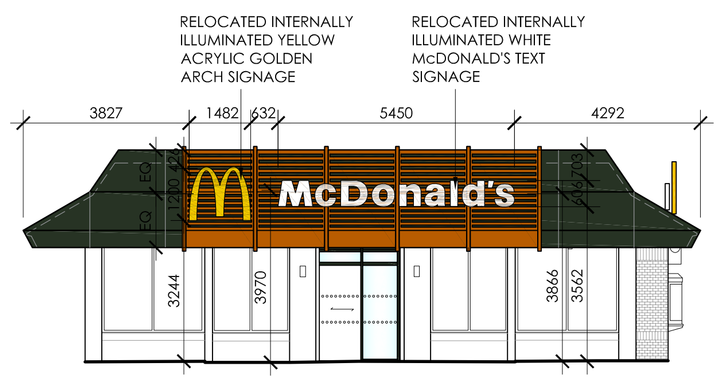


PROPOSED ELEVATION A

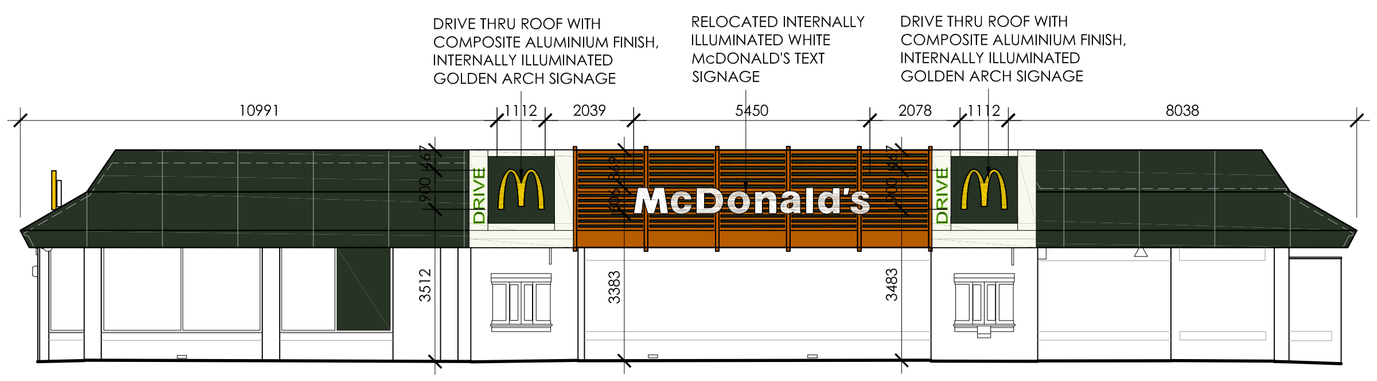

PROPOSED ELEVATION B

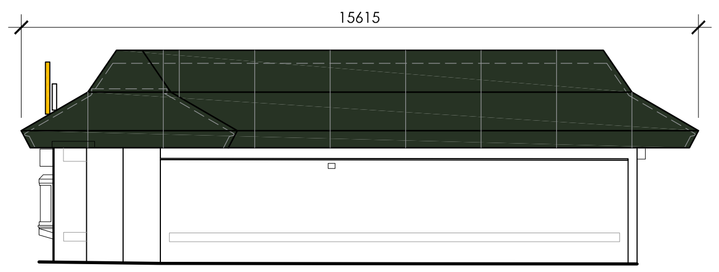

PROPOSED ELEVATION C

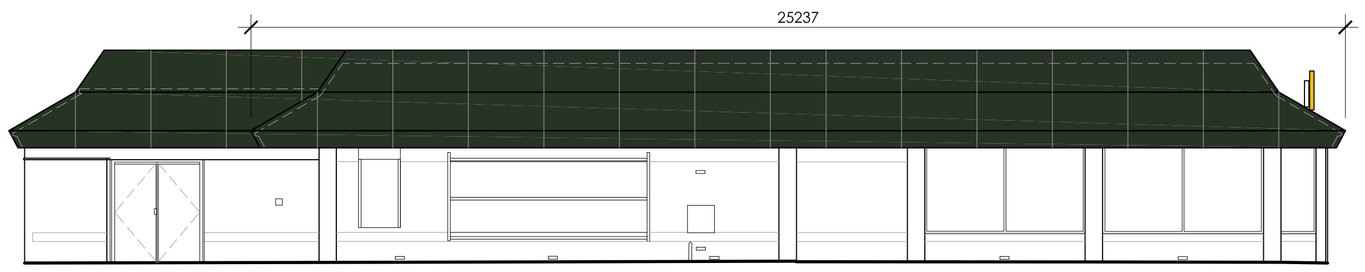

PROPOSED ELEVATION D

0 1 2 3 4 5m

Scale 1:100

EXISTING & PROPOSED ADVERT ELEVATIONS OPTION2 1:100

SITE SIGNAGE SCHEDULE


ADVERT REF	QTY	SIZE (mm)	MATERIALS	COLOUR	HEIGHT (mm) ABOVE GROUND	EXTENT (mm) OF PROJECTION	HEIGHT (mm) OF TEXT	ILLUMINATION
Sign 5	2(Existing Relocated)	5450W x 100D x 606H	White acrylic "McDonald's" text roof mounted signage.	White	Refer to Elevations	N/A	606	(STATIC - Max. 600cd/m²)
Sign 19	2(New)	1112W x 100D x 900H	Yellow acrylic "Golden Arch" symbol roof mounted signage with option of the background color.	Yellow	Refer to Elevations	N/A	900	(STATIC - Max. 600cd/m²)
Sign 6	1(Existing Relocated)	1482W x 100D x 1200H	Yellow acrylic "Golden Arch" symbol roof mounted signage with option of the background color.	Yellow	Refer to Elevations	N/A	1200	(STATIC - Max. 600cd/m²)

NOTES

- All dimensions and levels are to be checked on site.
- Any discrepancies are to be reported to the architect before any work commences.
- This drawing shall not be scaled to ascertain any dimensions. Work to figured dims only.
- This drawing shall not be reproduced without express written permission from AEW.
- Title overlay drawings and ownership boundaries are produced using all reasonable endeavours. AEW cannot be responsible for the accuracy or scale discrepancy of base plans supplied to them.
- All works are to be undertaken in accordance with Building Regulations and the latest British Standards.
- All proprietary materials and products are to be used strictly in accordance with the manufacturers recommendations.

DESIGN HAZARD IDENTIFICATION

- No significant Hazards have been identified in this drawing

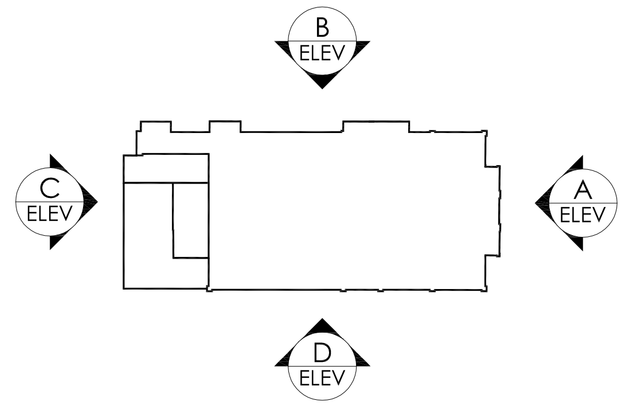

PLAN - NTS

PLANNING

REV	Date	Drawn by: -	Checked by: -
A	09.03.18	MW	DP

UPDATED TO SUIT DWG 0105 - RELOCATED SIGN 6 SHOWN TO ELEVATION C AS PLANWARE COMMENTS 05.03.18

Status: Purpose of Issue

For Information

drawing stage

client: McDonald's Restaurant's Ltd

project: 674 ALTRINCHAM ROAD, BAGULEY, M23 9AA

store: 1062

drawing title: **EXISTING & PROPOSED ADVERT ELEVATIONS OPTION 2**

date: 27.02.18 drawn: HE

scale@A1: 1:100 checked: DP

AEW ARCHITECTS AND DESIGNERS LTD
THE ENTHUSIUM BUILDING, SPRING GARDENS
MANCHESTER M2 1AB T 0161 214 4270 F 0161 214 4271

JOB No: 6814_AEW_1062_0109

Rev: A