- ANY DISCREPANCIES ARE TO BE REPORTED TO CUBE ARCHITECTURE AND DESIGN BEFORE ANY WORK COMMENCES.
- ALL DIMENSIONS AND LEVELS ARE TO BE CHECKED ON SITE.
- THIS DRAWING SHALL NOT BE SCALED TO ASCERTAIN ANY DIMENSIONS. WORK TO FIGURED DIMS ONLY.
- THIS DRAWING SHALL NOT BE REPRODUCED WITHOUT EXPRESS WRITTEN PERMISSION FROM CUBE ARCHITECTURE AND DESIGN.

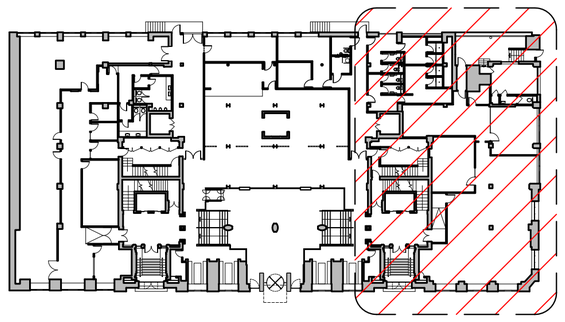

GROUND FLOOR REFERENCE PLAN

SCALE 1:500@A1

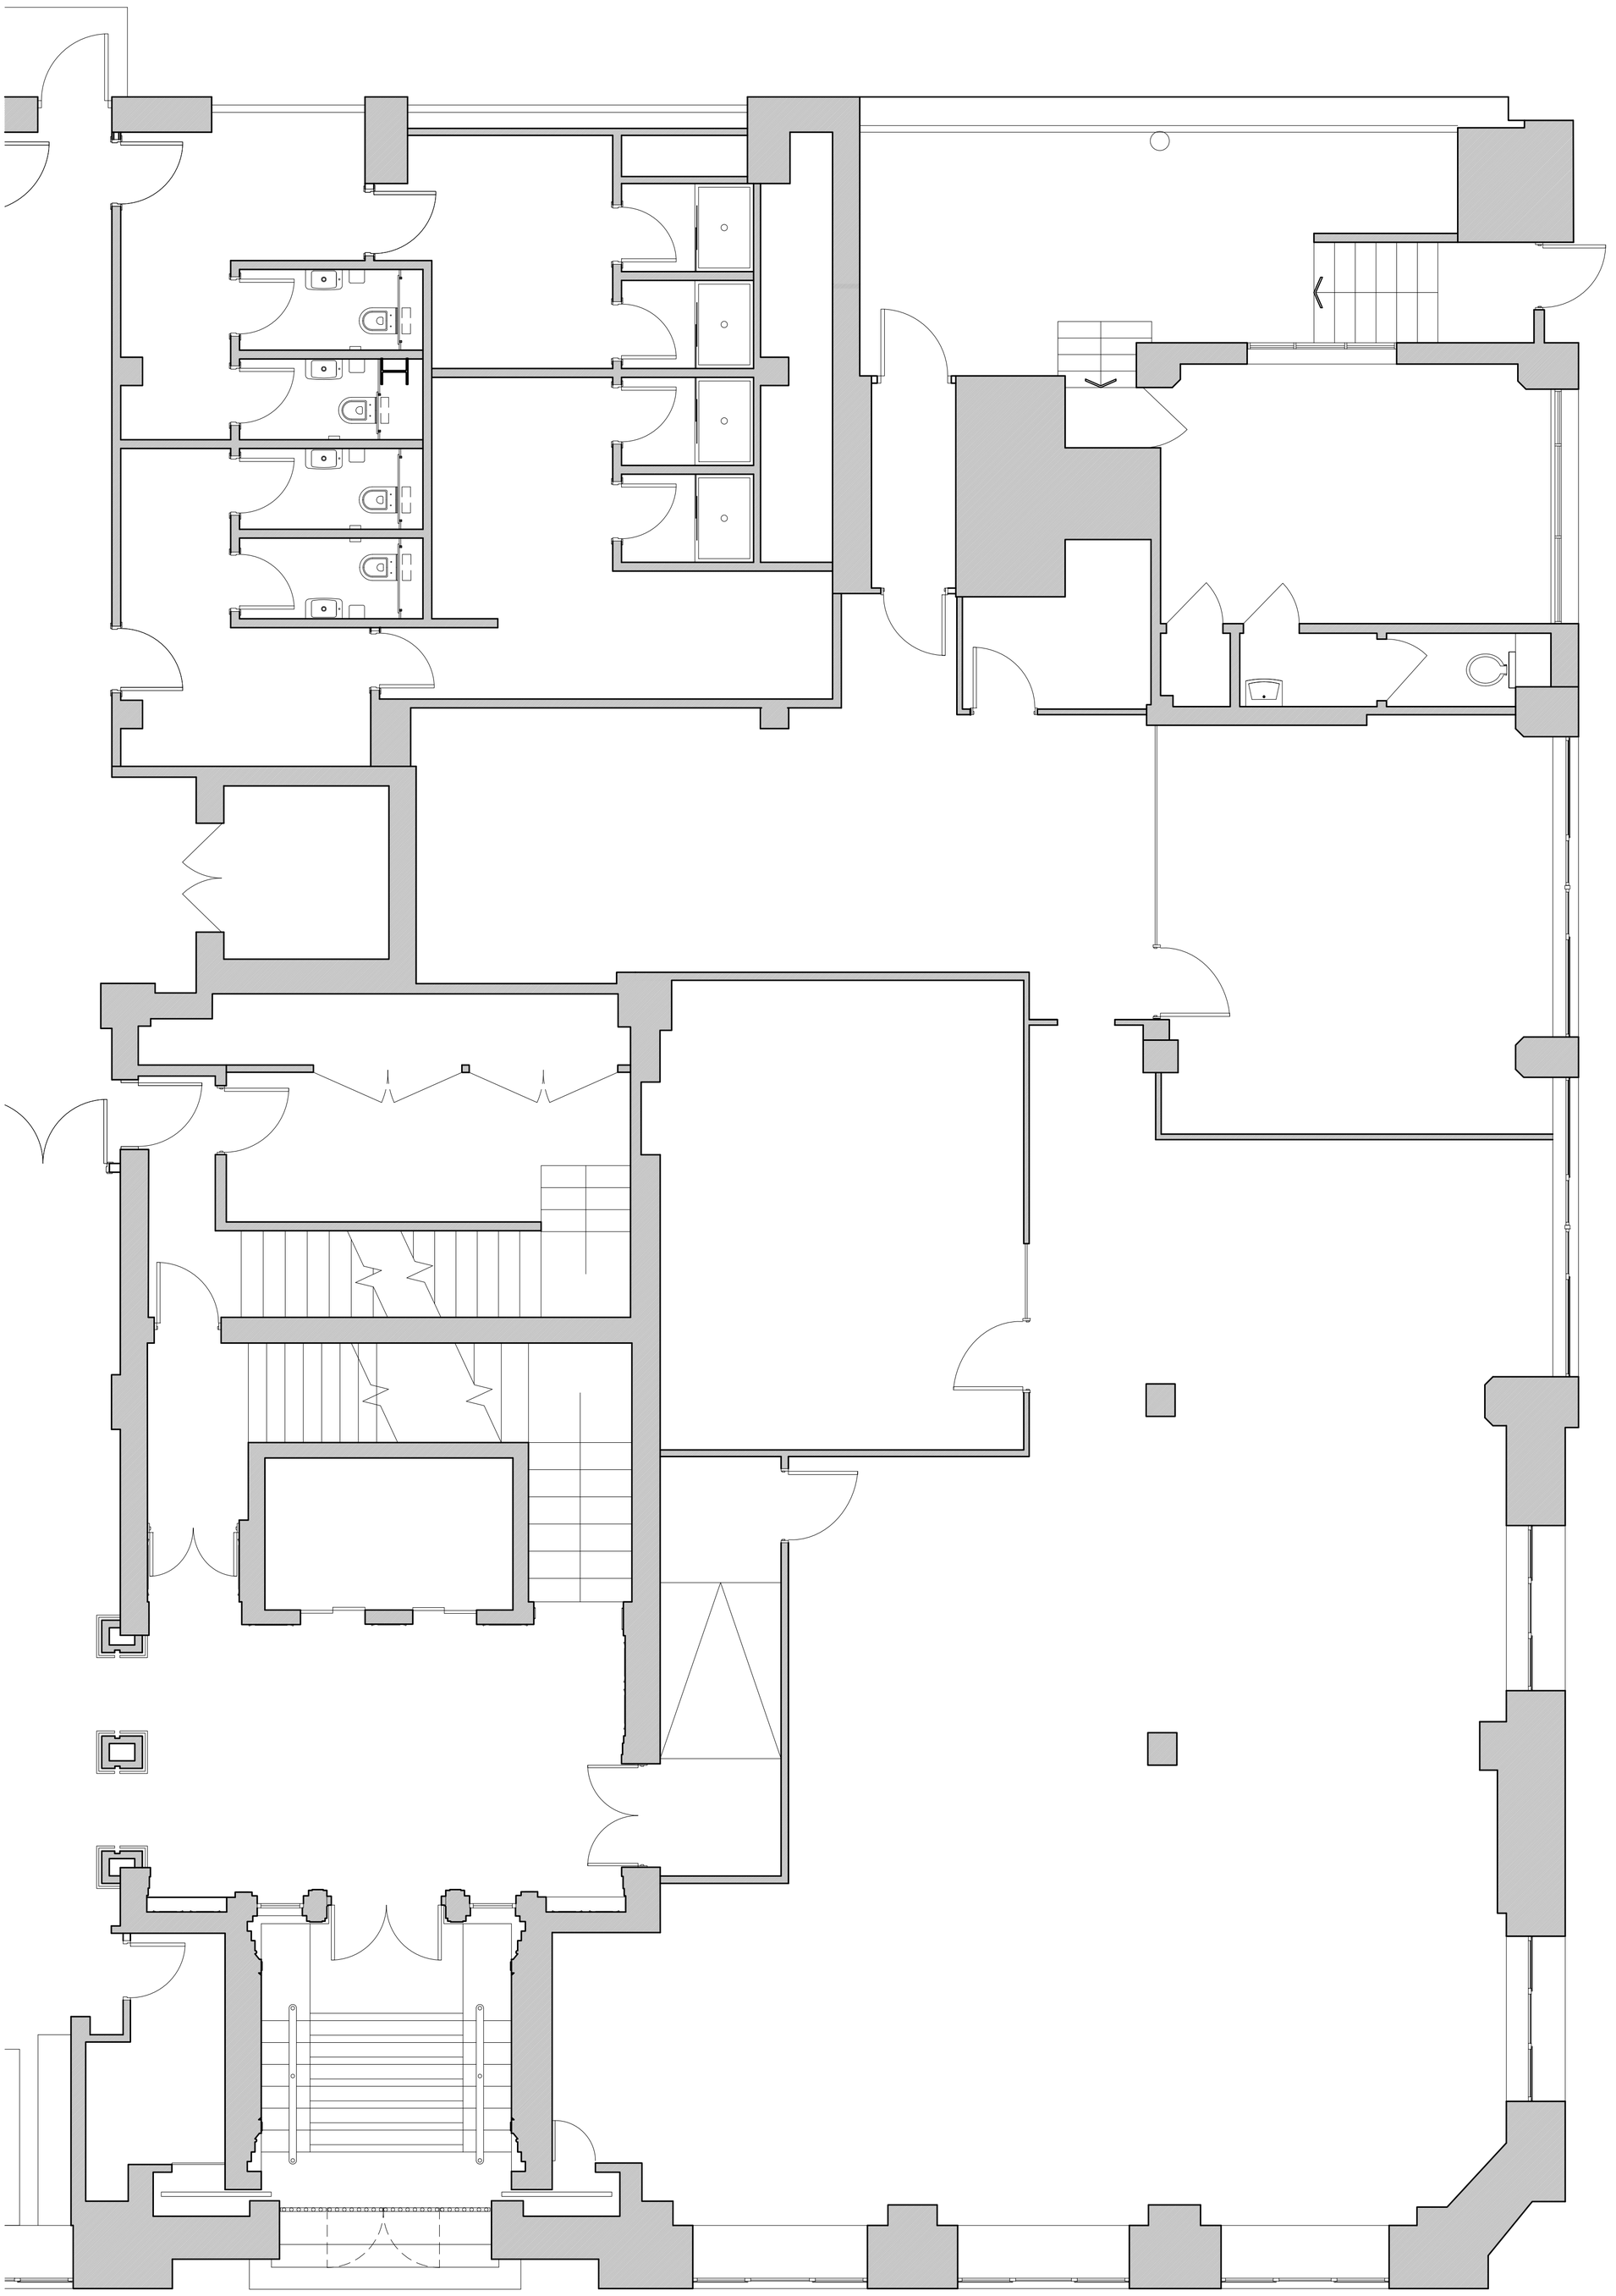

ATWOOD STREET

Rev	Description	Date	By

Status:
TENDER

Client:
APAM UK

Contract:
REFURBISHMENT WORKS TO:
GROUND FLOOR SUITE
BRIDGEWATER HOUSE MANCHESTER

Drawing:
GROUND FLOOR PLAN AS EXISTING
ATWOOD STREET SUITE

Drawing No:	Revision:	Scales:
AS563-200		1:50@A1
Drawn:	Checked:	Date:
rmc		OCT '17

CUBE architecture and design
www.cubearchitecture.net
commercial house
clarence avenue
trafford park
m17 1qs
tel: 0161 848 5893

DO NOT scale from this drawing.