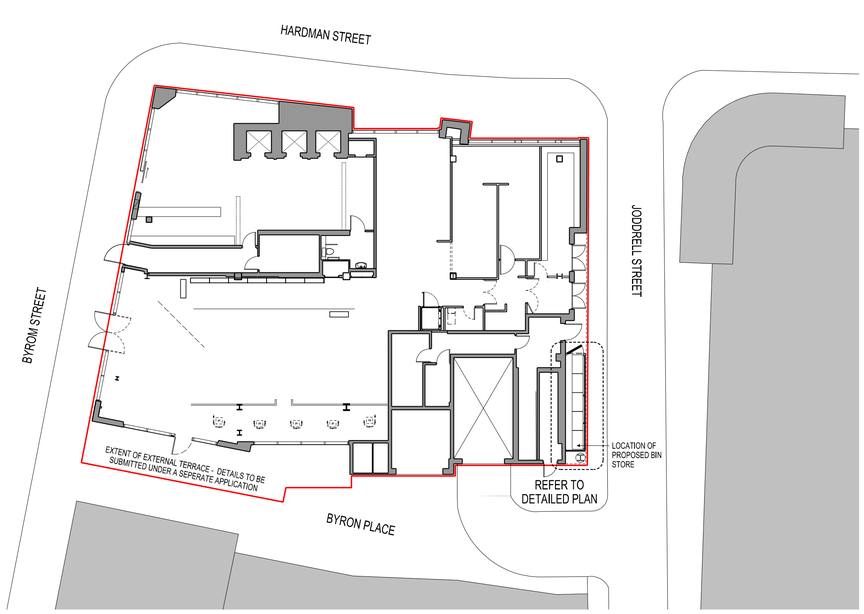

PROPOSED SITE PLAN
SCALE 1:200@A1

0m 5m 10m

DENOTES EXTENT OF SITE BOUNDARY

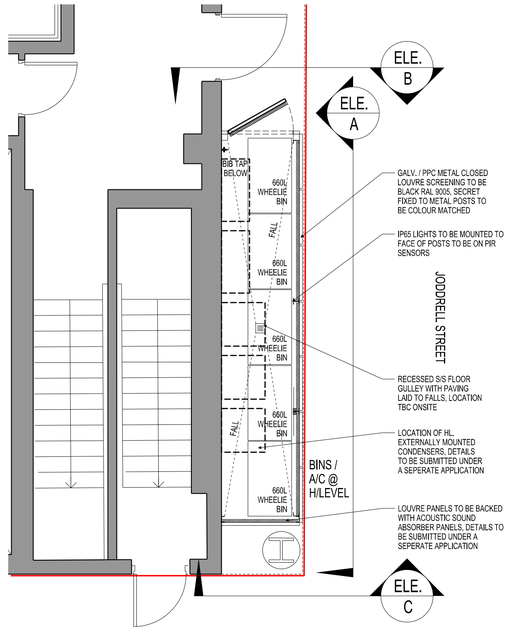

PROPOSED PLAN
SCALE 1:50@A1

0m 0.5m 1m 2m

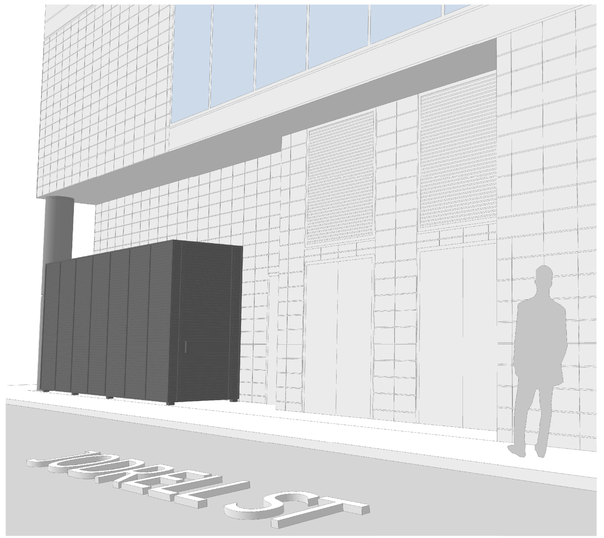

PROPOSED 3D VIEW FROM JODDRELL STREET
SCALE 1:NTS@A1



CLOSED METAL LOUVRE SCREEN

Notes:

This drawing is the sole copyright of KPP Architects Ltd and reproduction in any form is forbidden unless permission is obtained in writing.

Do not scale from this drawing. Any descrepancies on site should be brought to the attention of KPP Architects Ltd.

Work and materials must comply with the current building regulations and codes of practice and be read in conjunction with building specifications and other sub-contractors information. All materials are to be installed in strict accordance with the recommendations of the manufacturers.

PROPOSED TYPICAL DETAIL
SCALE 1:10@A1

A) PROPOSED JODDRELL STREET ELEVATION
SCALE 1:20@A1

B) PROPOSED FRONT ELEVATION
SCALE 1:20@A1

C) PROPOSED REAR ELEVATION
SCALE 1:20@A1

Rev	Description	By	Chkd	Date
.	.	.	.	.

Client

ARC INSPIRATIONS

Project Title

BANYAN
VANTAGE POINT
SPINNINGFIELDS

Drawing Title

PROPOSED BIN STORE
JODDRELL STREET

KPP ARCHITECTS

Lodge House
12 Town Street
Horsforth, Leeds LS184RJ

T : +44 (0) 113 2390460
E : architects@kpp-leeds.co.uk
W : www.kpp-leeds.co.uk

Scale	Size	Date	Drawn	Checked
VARIES	A1	JAN'18	BC	.

Status

PLANNING

KPP Job No	Rev
2124	.

Number

3102