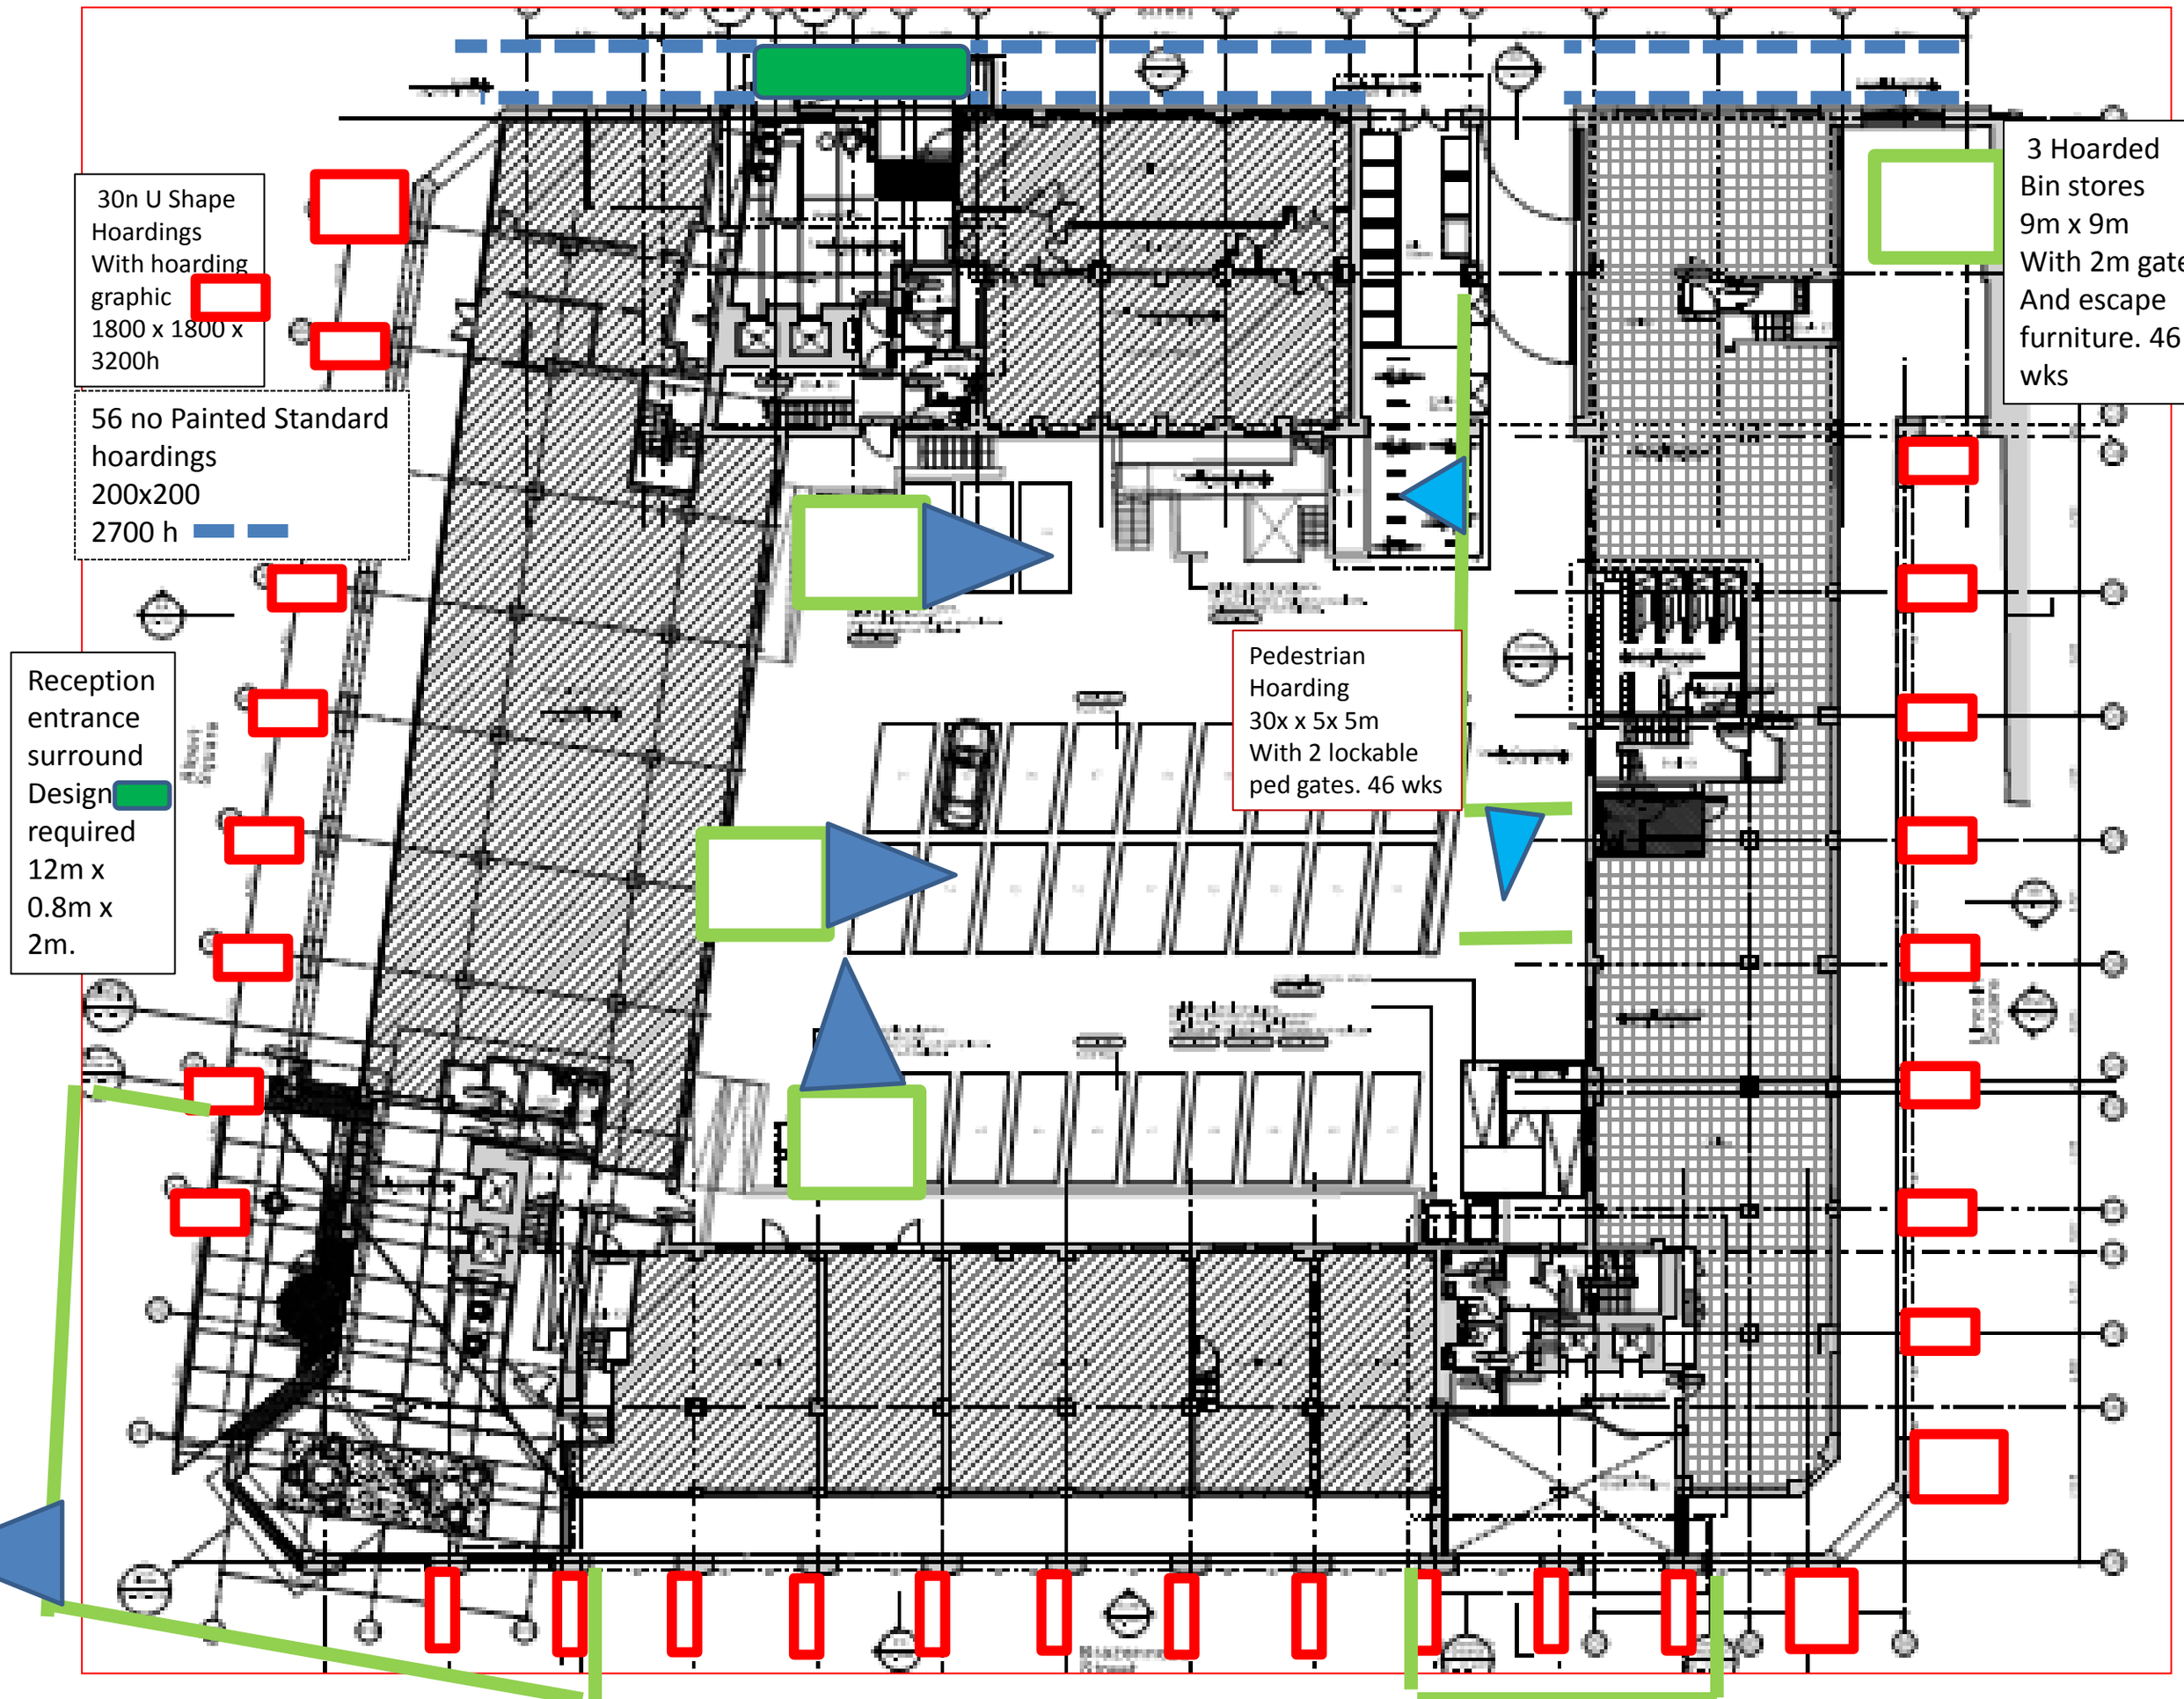

30n U Shape Hoardings With hoarding graphic 1800 x 1800 x 3200h
56 no Painted Standard hoardings 200x200 2700 h
Reception entrance surround Design required 12m x 0.8m x 2m.
Pedestrian Hoarding 30x x 5x 5m With 2 lockable ped gates. 46 wks
3 Hoarded Bin stores 9m x 9m With 2m gate And escape furniture. 46 wks