
LOCATION PLAN

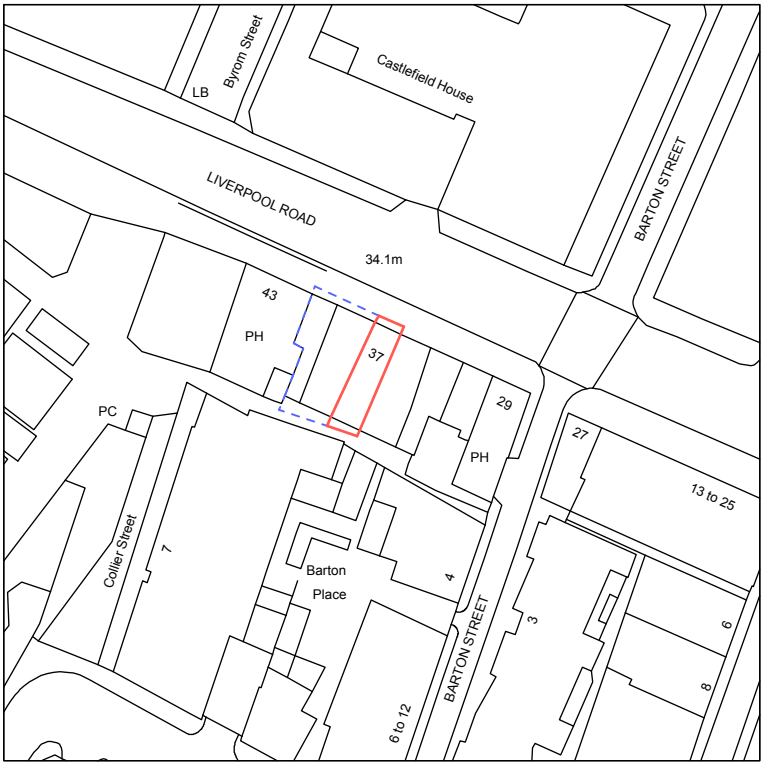

©COPYRIGHT This drawing is protected by copyright, it may not be reproduced in any form or by any means for any purpose, without gaining written permission from Butterfield Architecture.
NOTES This drawing is to be read in conjunction with all relevant Butterfield Architecture, Structural Engineer's, Service Engineer's, and Subcontractor drawings.
Review all drawings and report any discrepancies to Butterfield Architecture prior to consulting.
Do not scale from this drawing. All dimensions and levels including any abutment to existing structures to be checked on site prior to commencemen. All dimensions in millimeters unless stated otherwise.
Work from figured dimensions only.
No deviation from details shown on this drawing is allowed without Butterfield Architecture prior permission in writing.
All work to be carried out in accordance with British Standard Codes of Practice, Statutory requirements and the Contract Documents.

CLIENT ADDRESS
Dr Jimmy Charro
1 Haddon Court
Llanyre, Powys
LD1 6DY

SCALE 1:1000@ A4
ISSUE Planning
DATE 15/01/2018

BUTTERFIELD ARCHITECTURE
ARCHITECTURE \ INTERIORS \ PROJECT MANAGEMENT
E \ PAULA@BUTTERFIELDARCHITECTURE.CO.UK
M \ +44 (0) 7779302856
W \ BUTTERFIELDARCHITECTURE.CO.UK
4 ROWAN AVENUE, URMSTON, MANCHESTER, M41 0UX

PROJECT TITLE: Proposed conversion of cafe/unused floors into single house
PROJECT ADDRESS: 37 Liverpool Road, Manchester, M3 4NQ

EXISTING LOCATION PLAN
Notes

REVISION	DWG NO	JOB NO
	2162/Ex/Loc PL	2162