

Front elevation

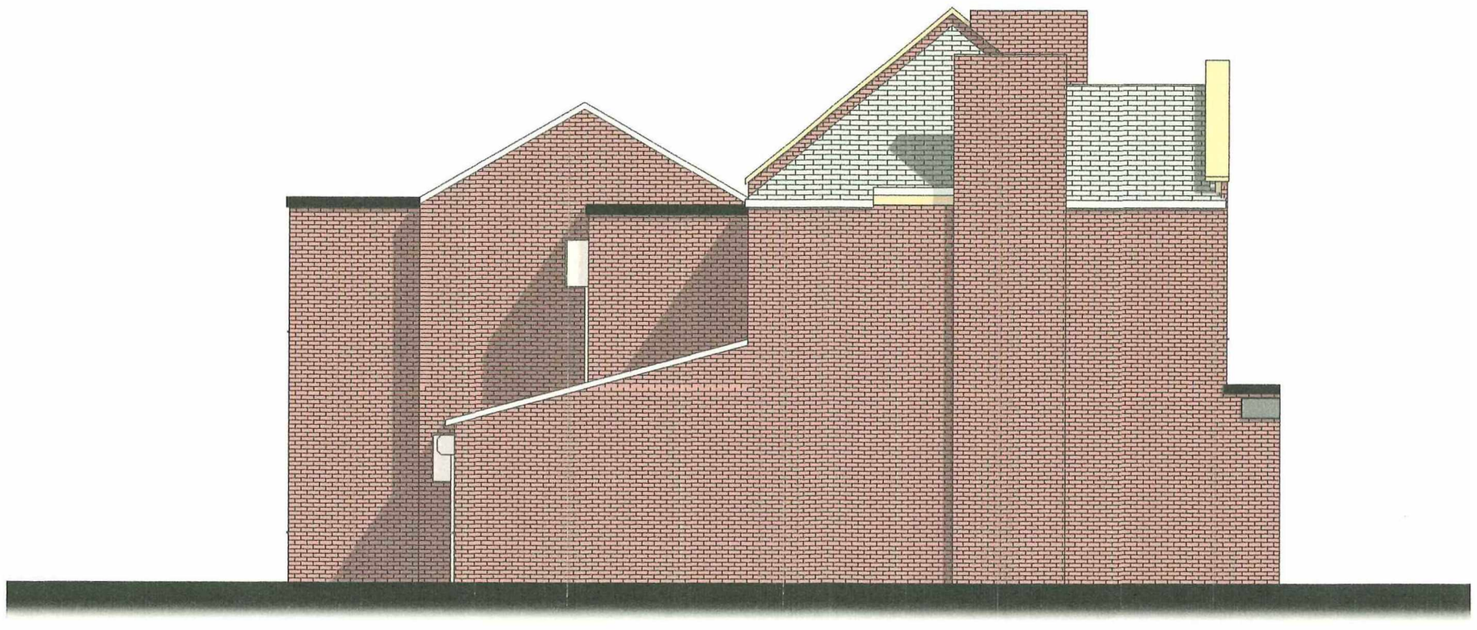

Side elevation

ebrdesigns.com
design • build • manage

250 Church Road
Urmston
Manchester
M41 6HD

t: 0161 641 2533
e: info@ebrdesigns.com
w: www.ebrdesigns.com

Client
Mr K Ghaffur

Job Title
Proposed alterations
559 Barlow Moor Road
Chorlton
Manchester
M21 8AN

Drawing Title
Existing elevations

Drawing Status
planning

Drawn by	Date
JMR	April 2018

Scale
1:100 @ A3

Job Number	Drawing Number
ebr/00287	A0.2

Revision	Description	Date

Do not scale. All dimensions to be checked on site prior to fabrication of components or execution of works. This drawing, the design and information contained within are copyright of *ebrdesigns.com* ltd and must not be used or reproduced without express permission. *ebrdesigns.com* ltd shall not be liable if used or reproduced without authorisation.