COPYRIGHT OF ATELIER MB LTD
DO NOT SCALE FROM THIS DRAWING
DIMENSIONS TO BE CHECKED ON SITE

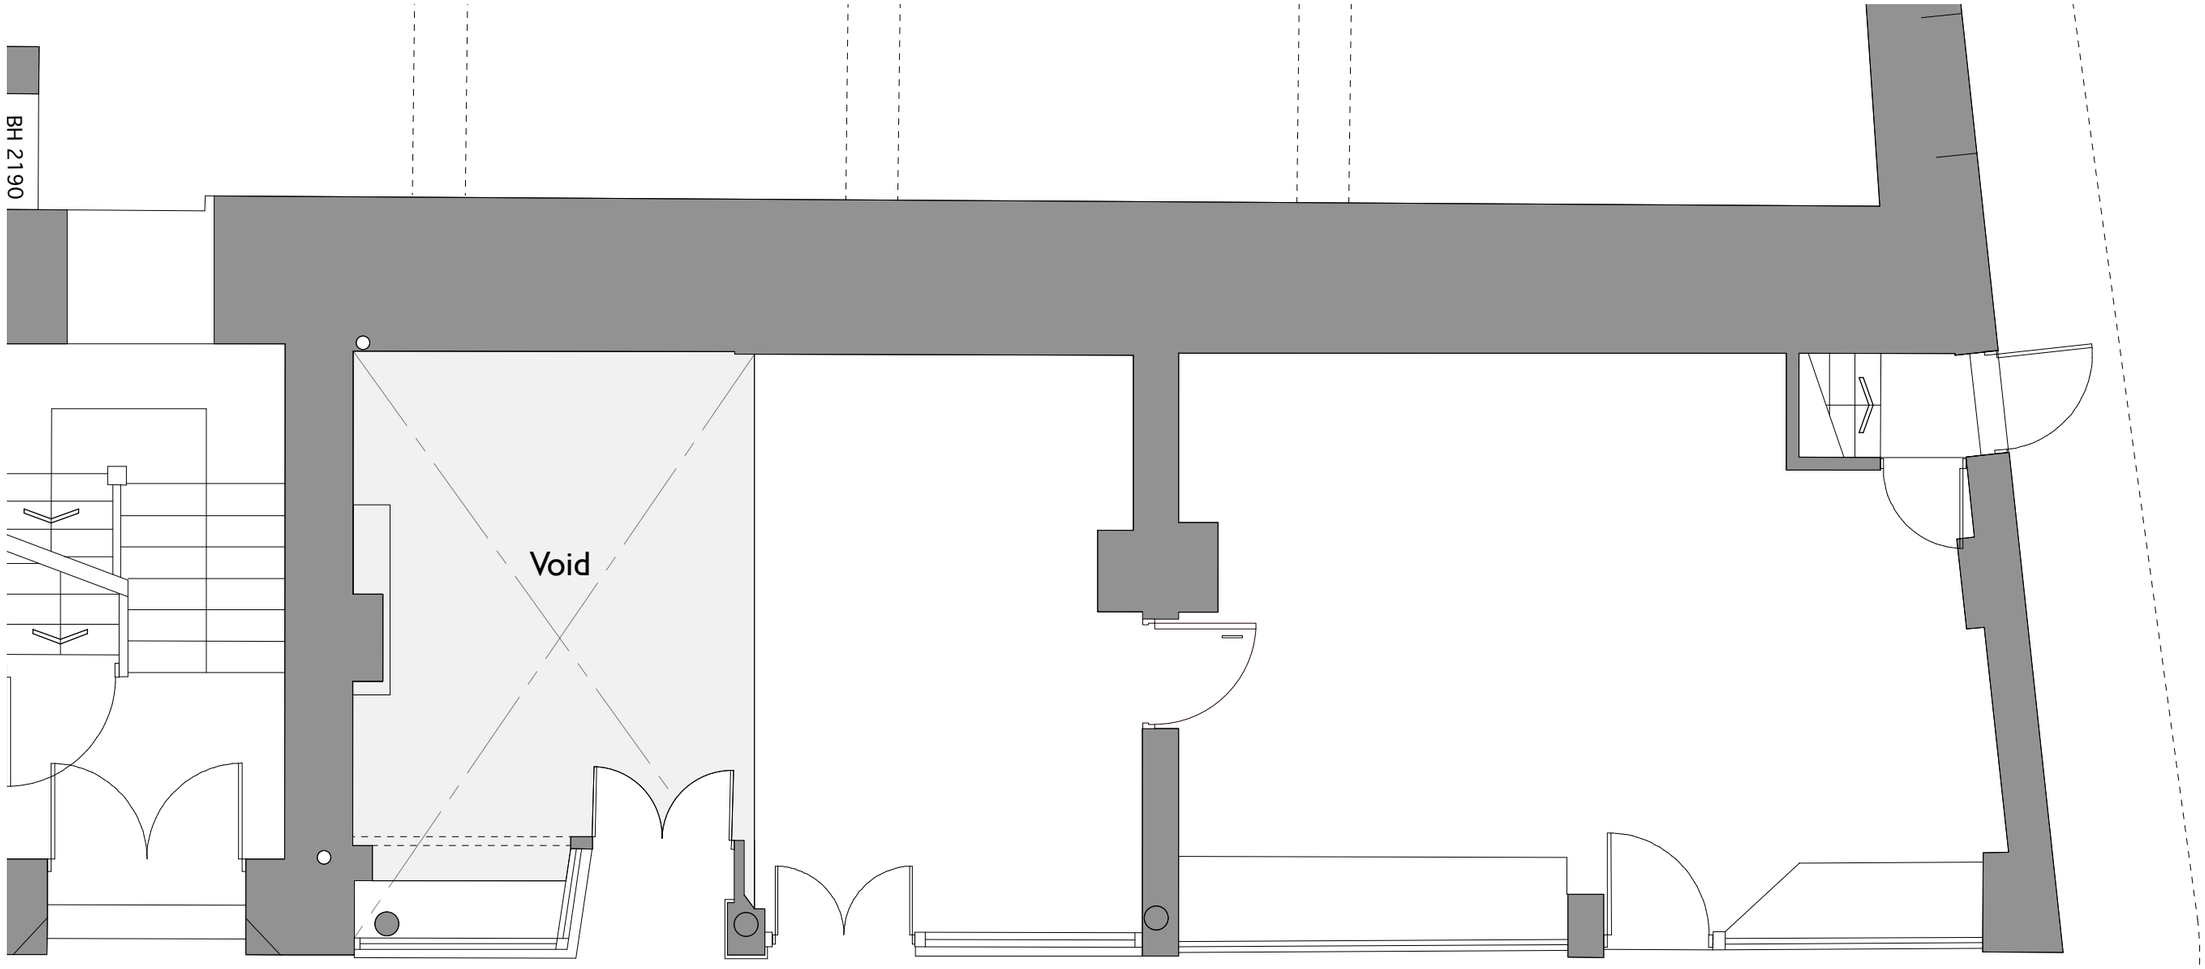

KEY

Existing

Downstand beams

Rev	Note	DRN	CHK

95 Piccadilly Retail
Manchester

Ground Floor Plan
Existing - Retail Unit

scheme	1754
drwg no.	**E(111)**
rev	-
scale	1:50@A3
date first drawn	Jan 18
drawn	RD

SK *sketch* ***P*** *proposed* ***T*** *tender* ***C*** *construction* ***AB*** *asbuilt*

www.ateliermb.co.uk
t 0161 236 0051
e architect@ateliermb.co.uk

Atelier MB
Urban Architects