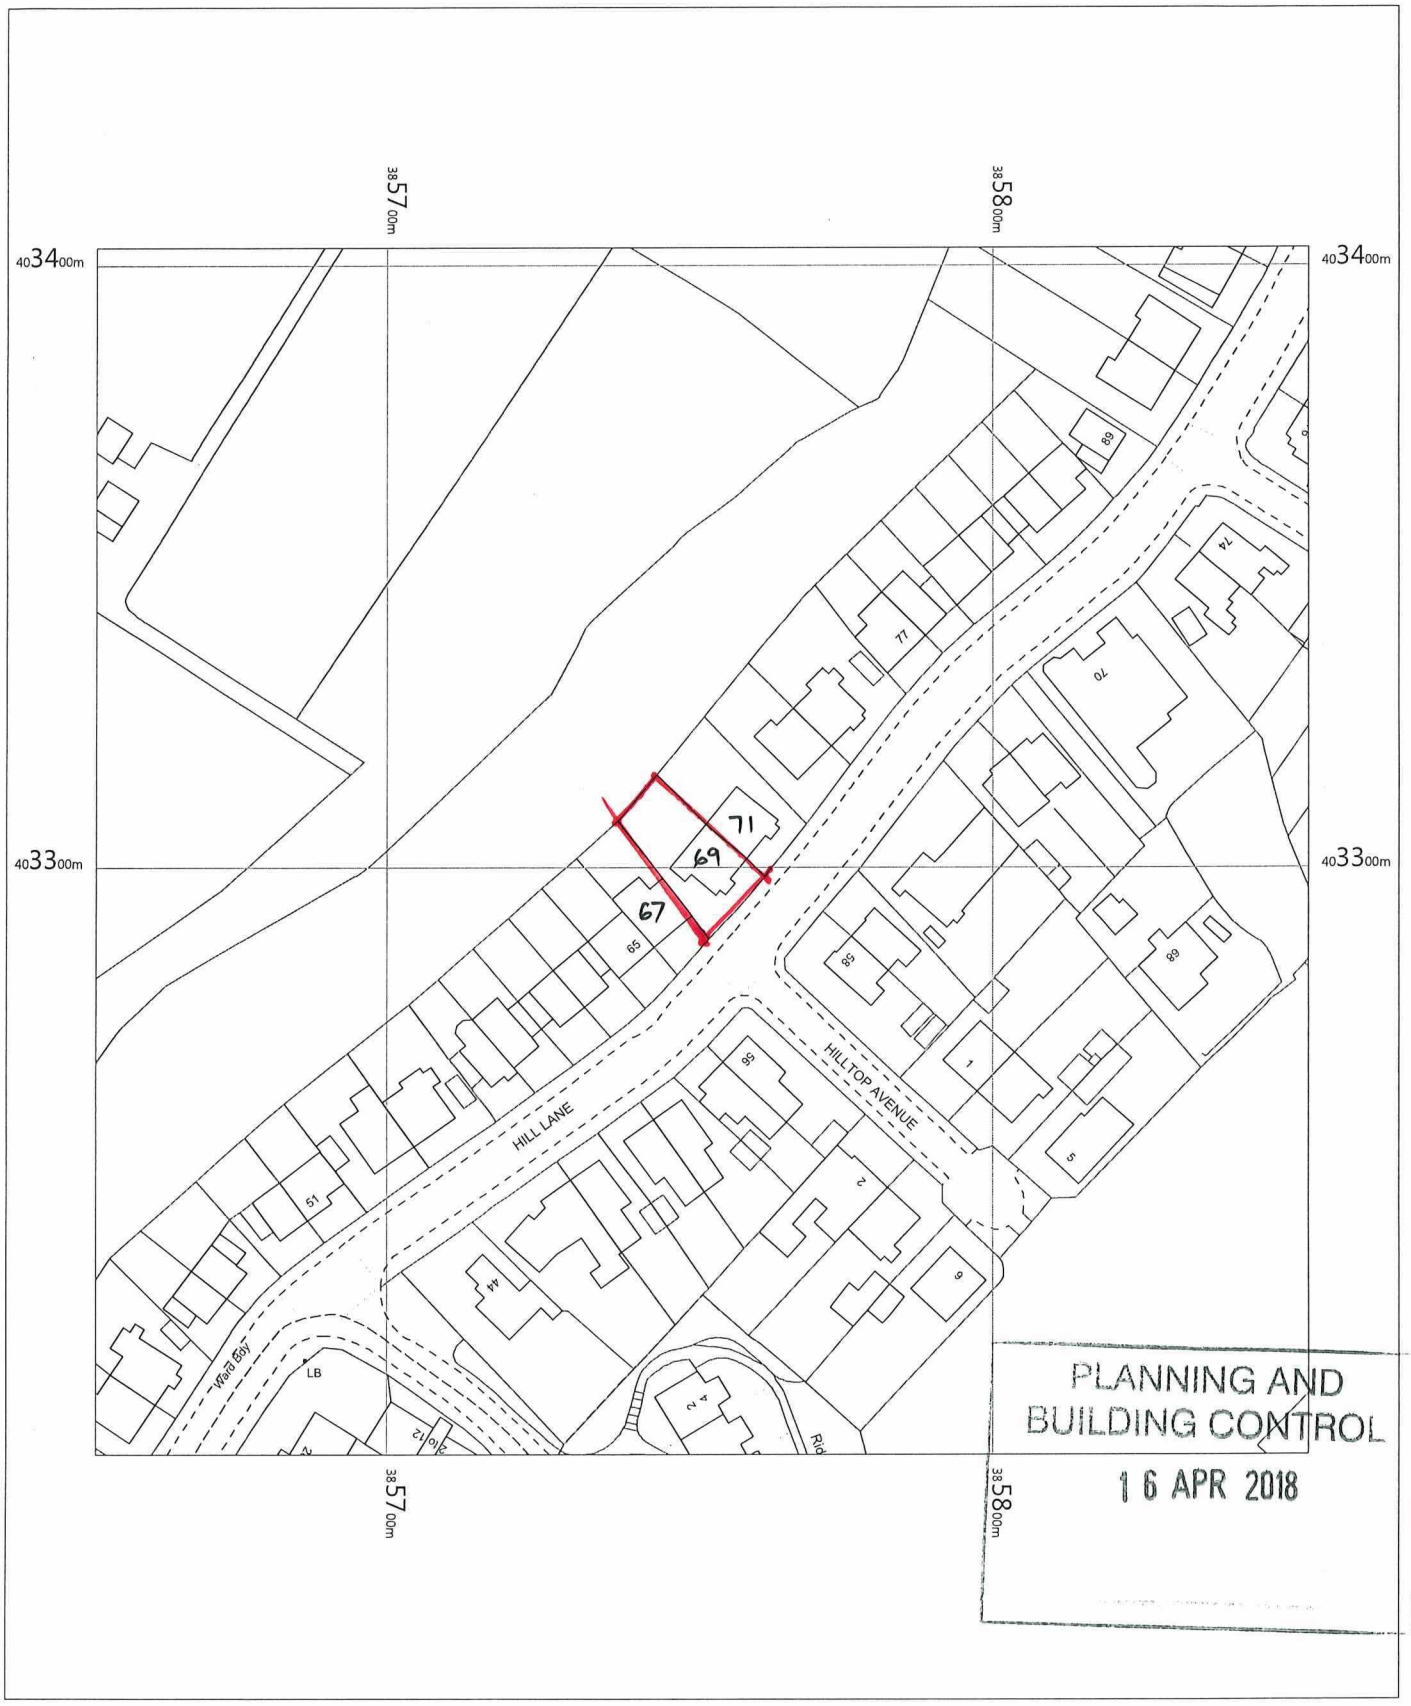

69 Hill Lane
Manchester
M9 6PF

OS MasterMap 1250/2500/10000 scale
Tuesday, March 27, 2018, ID: BW1-00700679
www.blackwellmapping.co.uk

1:1250 scale print at A4, Centre: 385752 E, 403303 N

©Crown Copyright Ordnance Survey. Licence no. 100041041

N

BLACKWELL'S
www.blackwellmapping.co.uk
TEL: 0114 268 7658
maps.sheffield@blackwell.co.uk