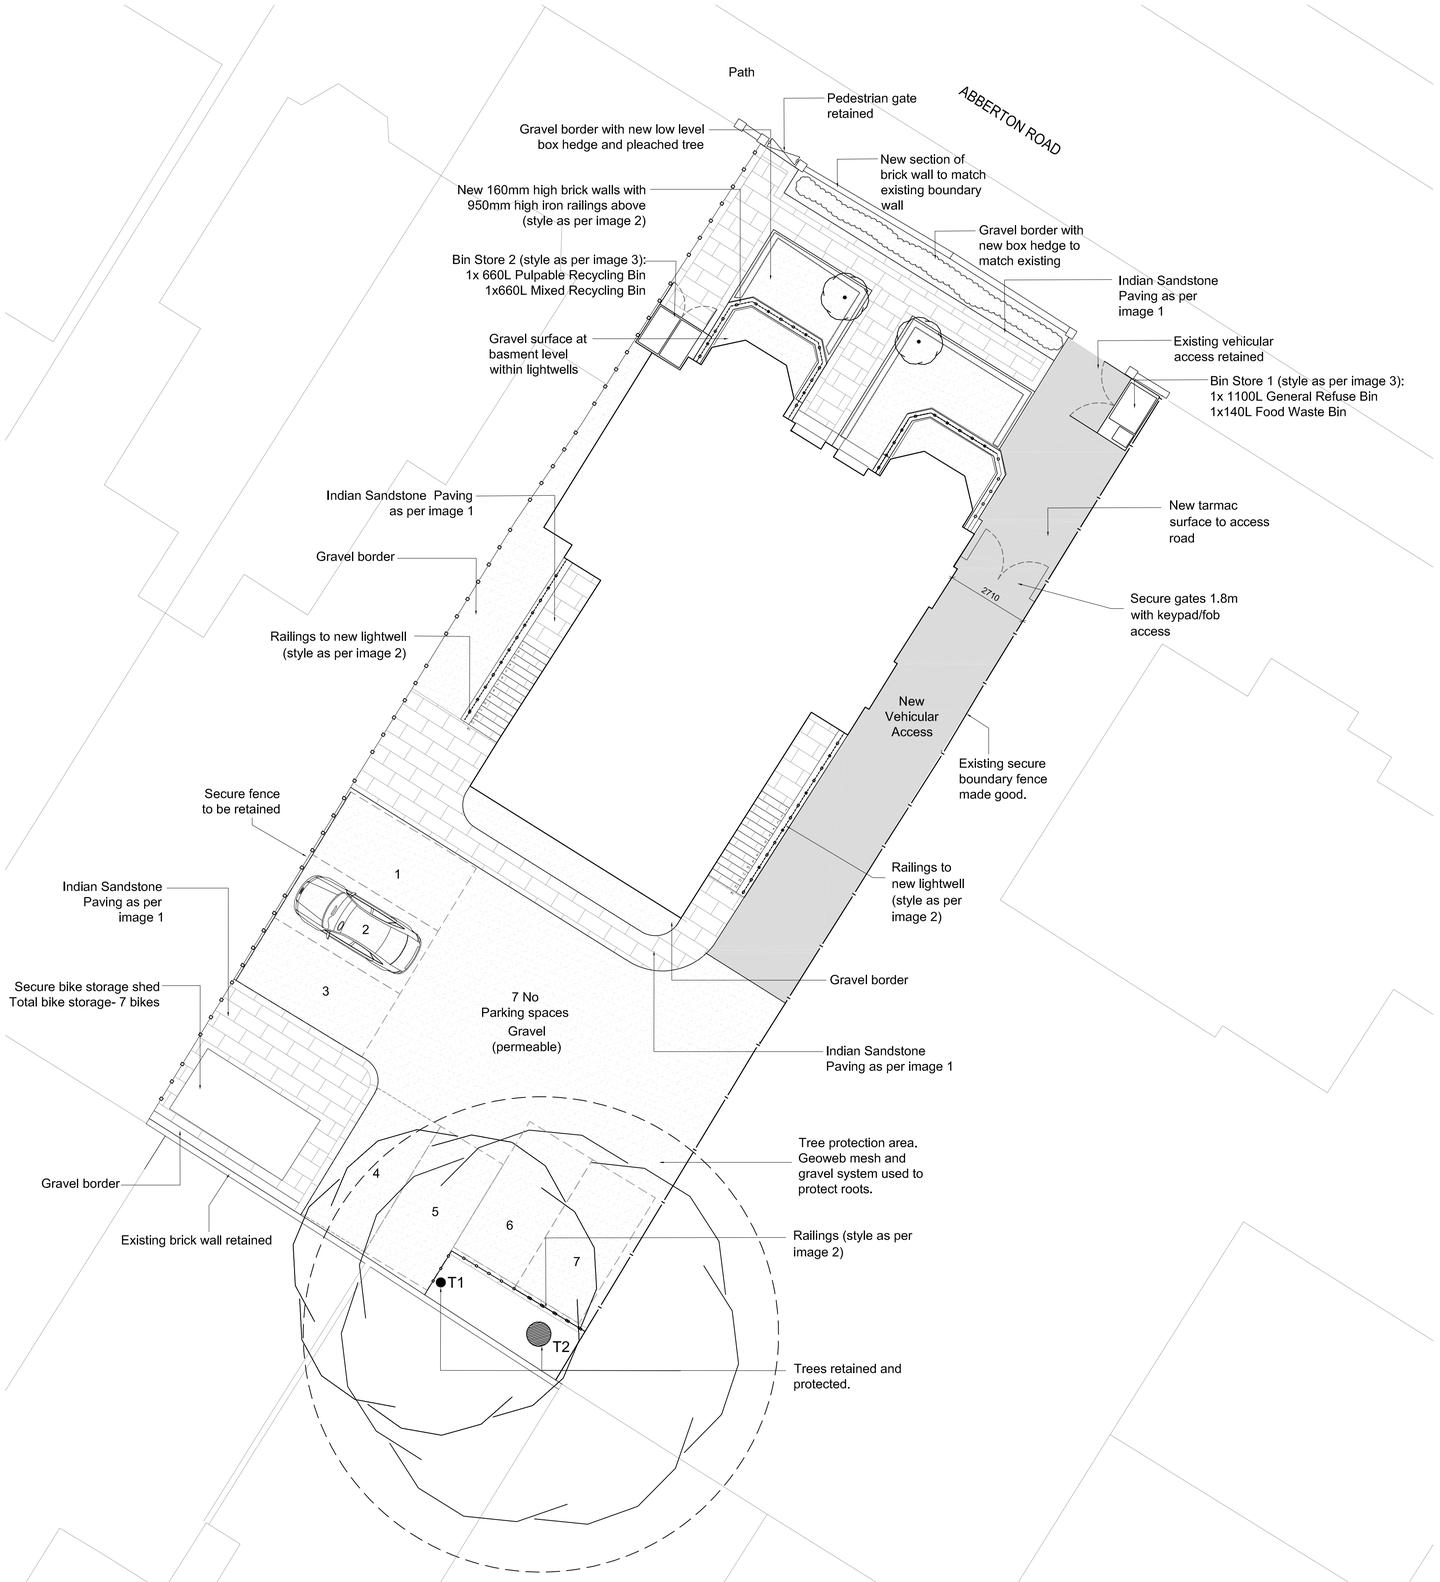

PROPOSED LANDSCAPING PLAN
Scale 1:100 @ A1



Image 1: Indian Sandstone Paving



Image 2- Railings



Image 3: Timber Bin Store



Image 4: Bike Store

NOTES

- All dimensions and levels are to be checked on site.
- Any discrepancies are to be reported to the Wighton Architects Ltd before any work commences.
- This drawing shall not be scaled to ascertain any dimensions. Work to figured dimensions only.
- This drawing shall not be reproduced without express written permission from Wighton Architects Ltd.
- Title overlay drawings and ownership boundaries are produced using all reasonable endeavors. Wighton Architects Ltd cannot be responsible for the accuracy or scale discrepancy of base plans supplied to them.

0 1m 2m 5m

Scale 1:100 @ A1

NORTH

rev	date	drawn	checked
C	26.01.18	AD	SW

Bike storage enclosure size revised. Photograph of bike storage enclosure added

rev	date	drawn	checked
B	12.12.17	AD	SW

Bike storage shed added

rev	date	drawn	checked
A	10.11.17	AD	SW

Bike store location revised

REVISION DESCRIPTION

drawing stage: PLANNING

drawing status: APPROVAL

client: MRS K WEDGWOOD

project: 1-3 ABBERTON ROAD
MANCHESTER
M20 1HQ

drawing title: PROPOSED LANDSCAPING PLAN

date	20/06/17	drawn	AD
scale	1:100 @ A1	checked	SW

WIGHTON ARCHITECTS
01 / 01 Tower Works
Globe Road
Leeds
LS11 5QG
Tel: 0113 243 5490
info@wightonarchitects.com
www.wightonarchitects.com

Job No	DWG No	Rev
113/03	(02)106	C