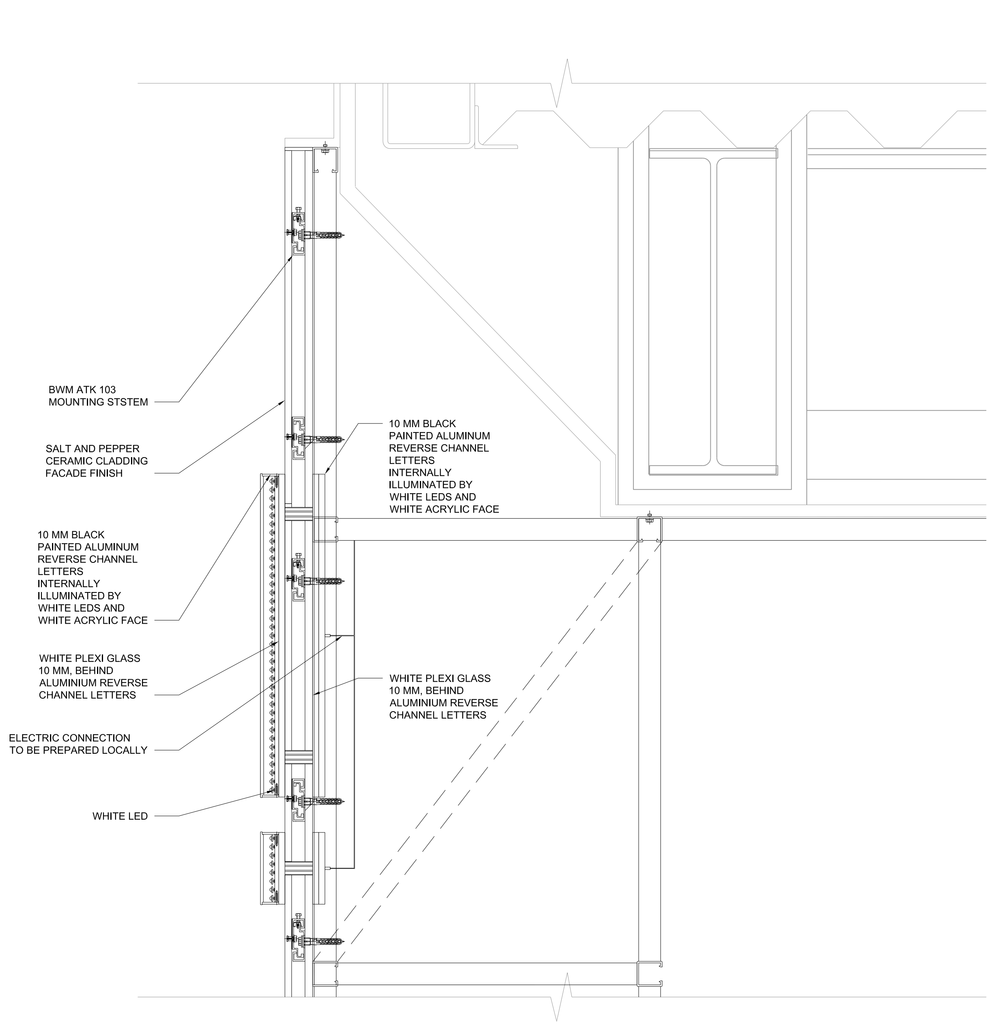

4 ILLUMINATED REVERSE CHANNEL LETTER SIGN
1:5

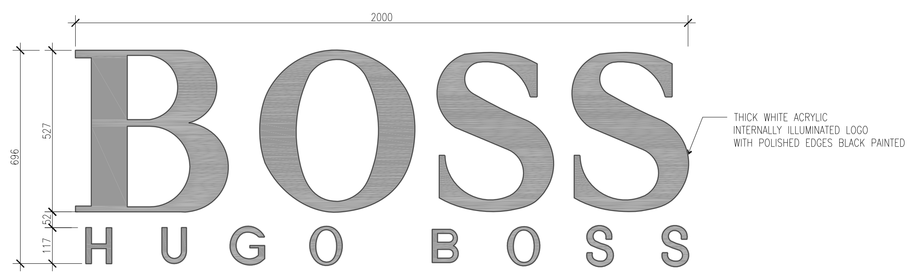

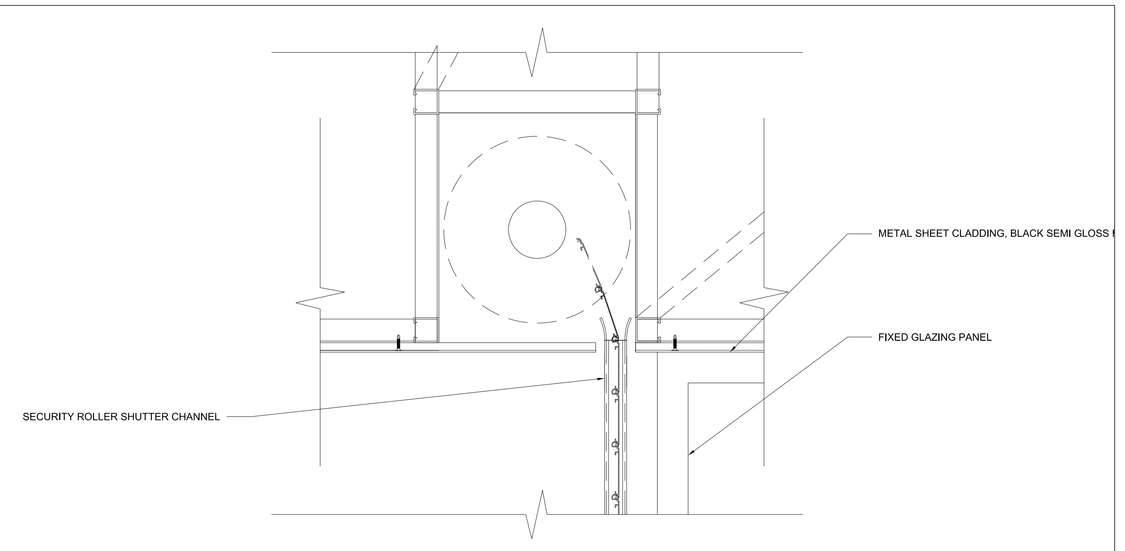

6 ILLUMINATED STOREFRONT SIGANGE DETAIL
1:10

5 ROLLER SHUTTER HEAD DETAIL AT SOFFIT STOREFRONT
1:5

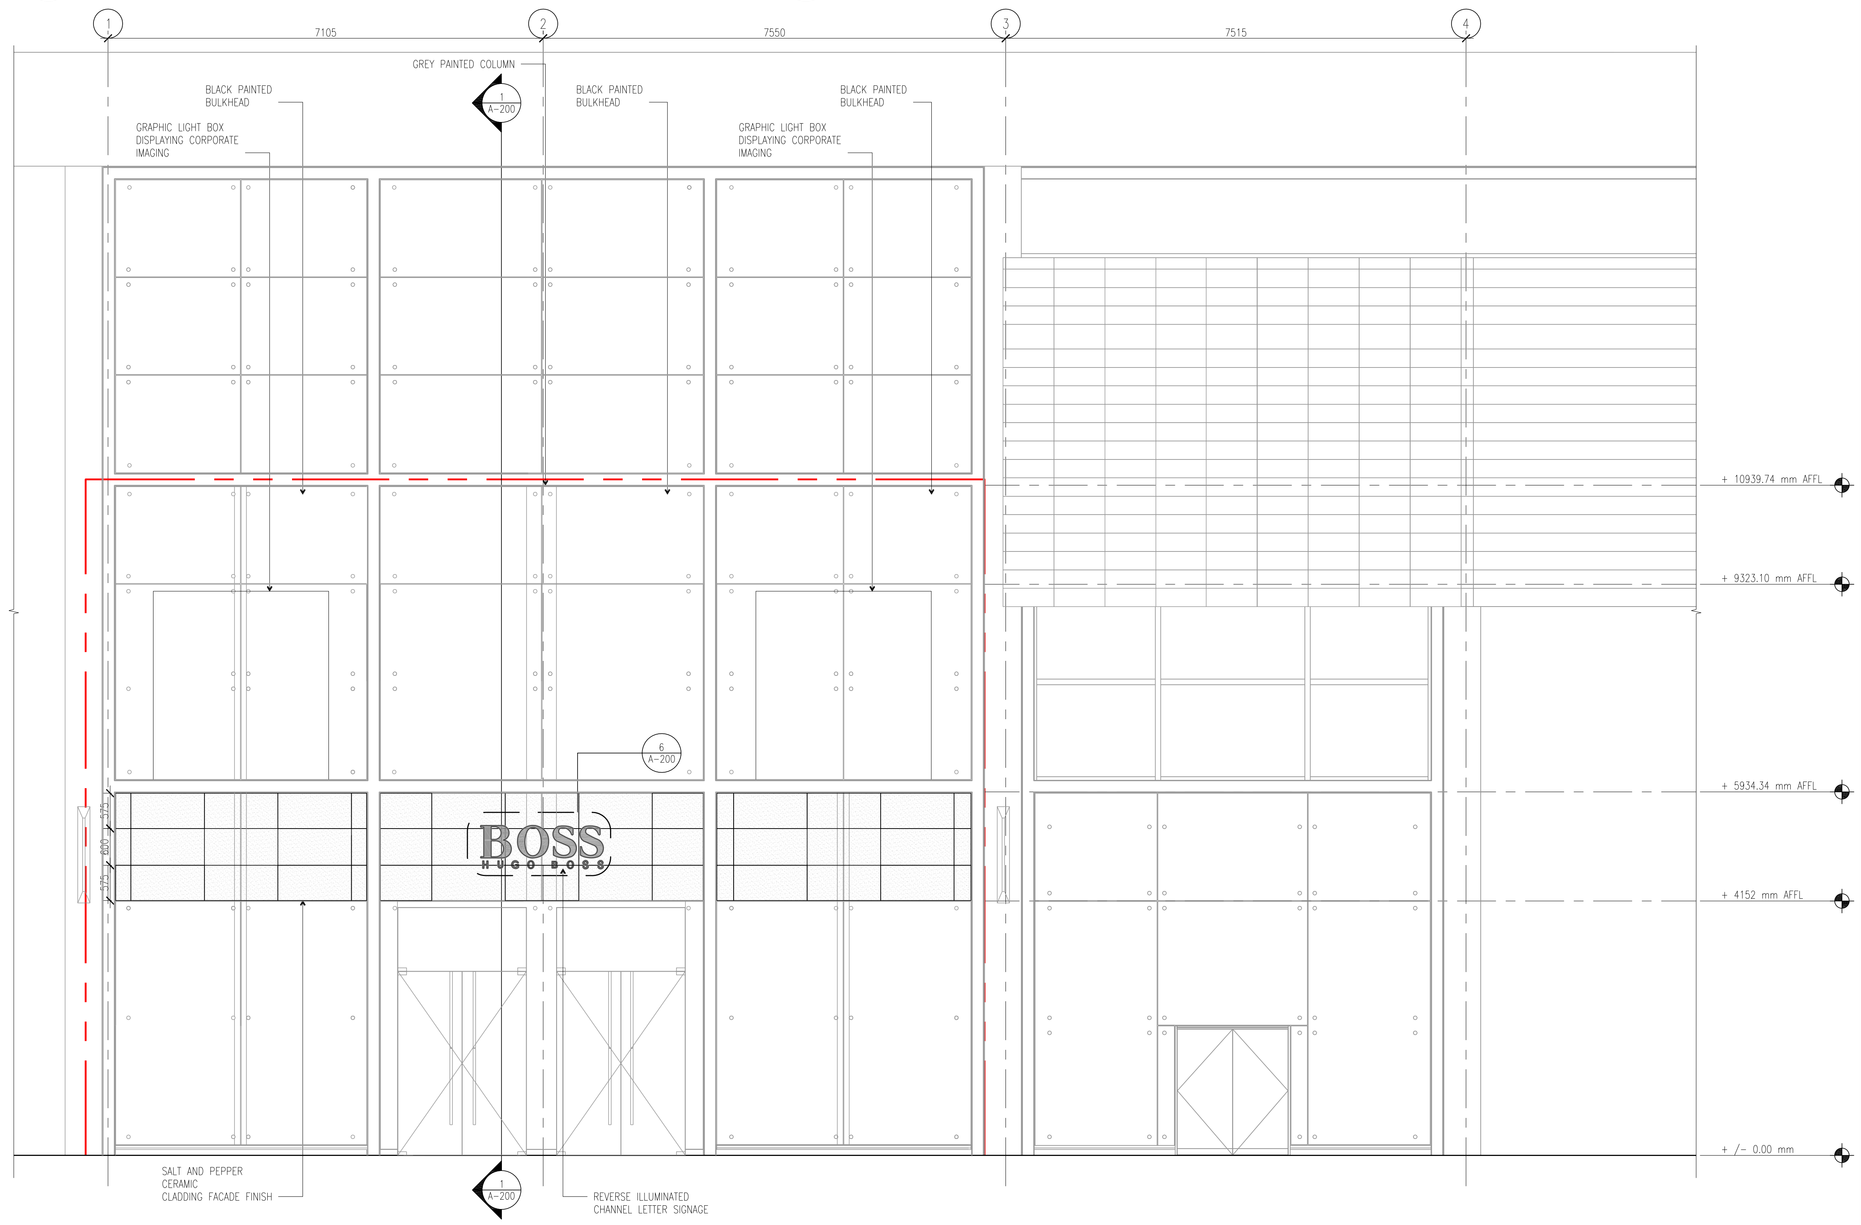

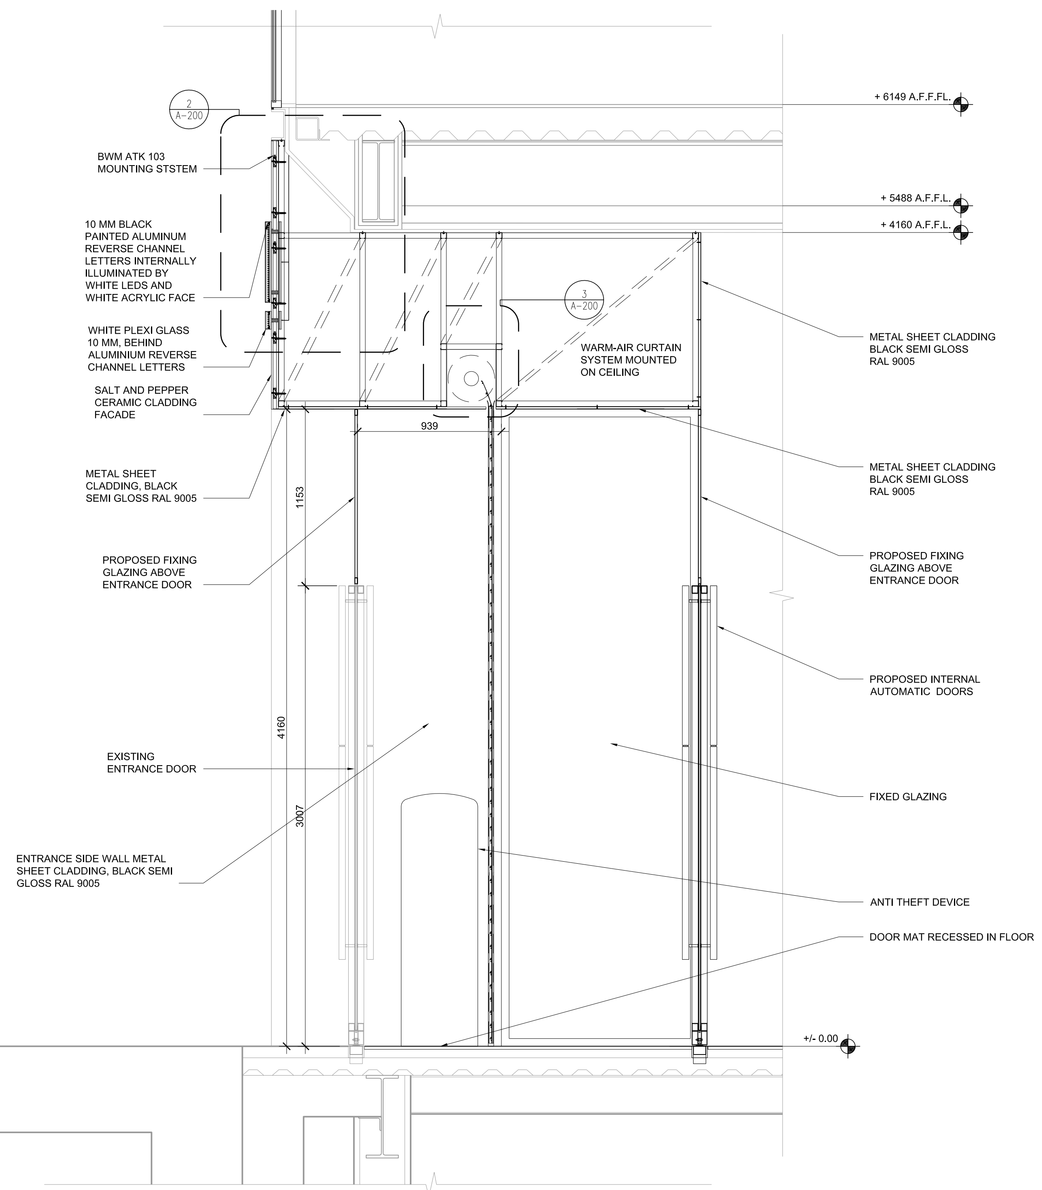

2 STOREFRONT SECTION
1:20

3 ENLARGED STOREFRONT ELEVATION
1:50

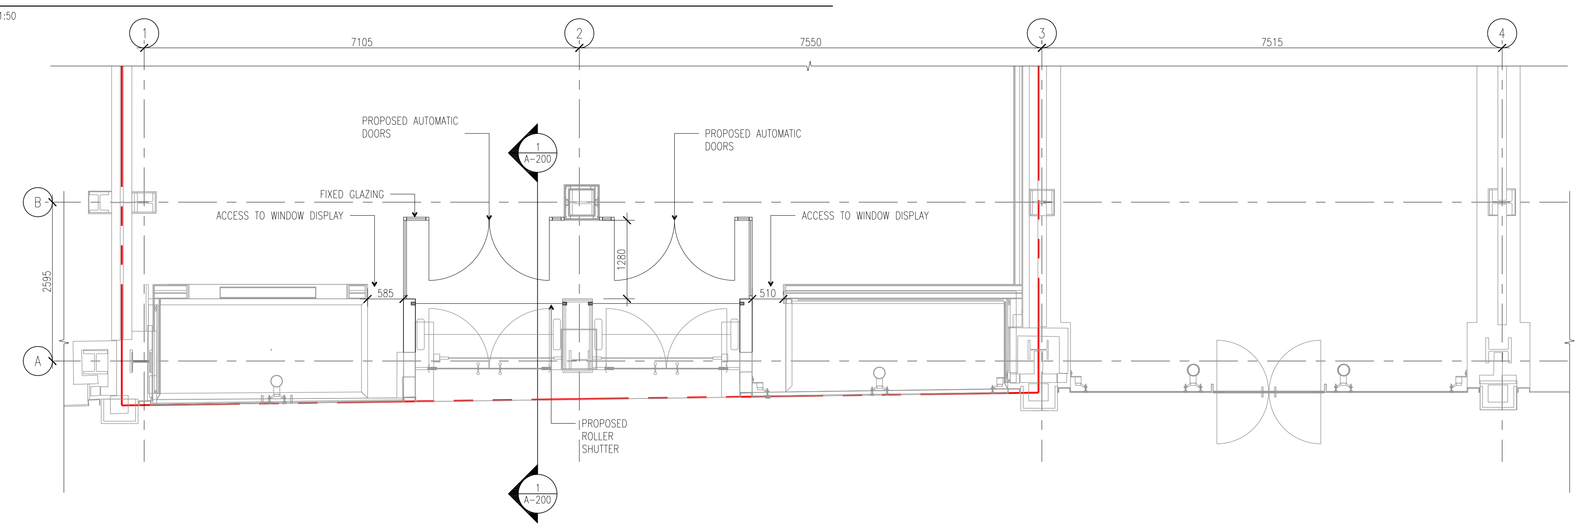

1 ENLARGED STOREFRONT PLAN
1:50

LEASE AREA

GENERAL NOTES

All rights reserved.
All drawings and written material appearing here, constitute original and unpublished work of the Architect and may not be duplicated, used or disclosed without written consent of the Architect.

Notes and material designations are typical for similar conditions unless otherwise indicated.

Do not scale from this drawing.

REVISIONS

REV			REV BY	CHK BY
2	19/04/12		AG	AB
1	18/02/21		AG	AB

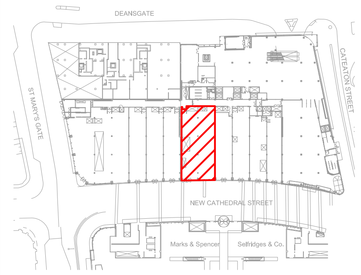

PROJECT

HUGO BOSS
11 New Cathedral Street,
Manchester
M1 1AD

CLIENT

HUGO BOSS UK
39 Plender Street
London, NW1 0DT
United Kingdom

ARCHITECT

CALLISONRTKL
A DESIGN CONSULTANCY OF ARCADIS

CallisonRTKL, 25 Farringdon Street, 10th Floor, London, EC4A 4AB, Tel: +44 (0)20 7300 0404

MEP / STRUCTURAL / ARCHITECT OF RECORD

ARCADIS Design & Consultancy for natural and built assets

Arcadis Nederland B.V., Lichtenauerlaan 100, 3062 ME Rotterdam, The Netherlands, Tel: +31 10 253 2222

SHEET IDENTIFICATION

TITLE

STOREFRONT SECTION
& SIGNAGE DETAILS

STATUS

PLANNING

PROJECT NUMBER		DRAWING NUMBER	REVISION
050-180011	DATE DRAWN: 18/02/13 SCALE: VARIES (A0) DRAWN BY: AG CHECKED BY: AB	A -200	2

© CallisonRTKL UK Ltd