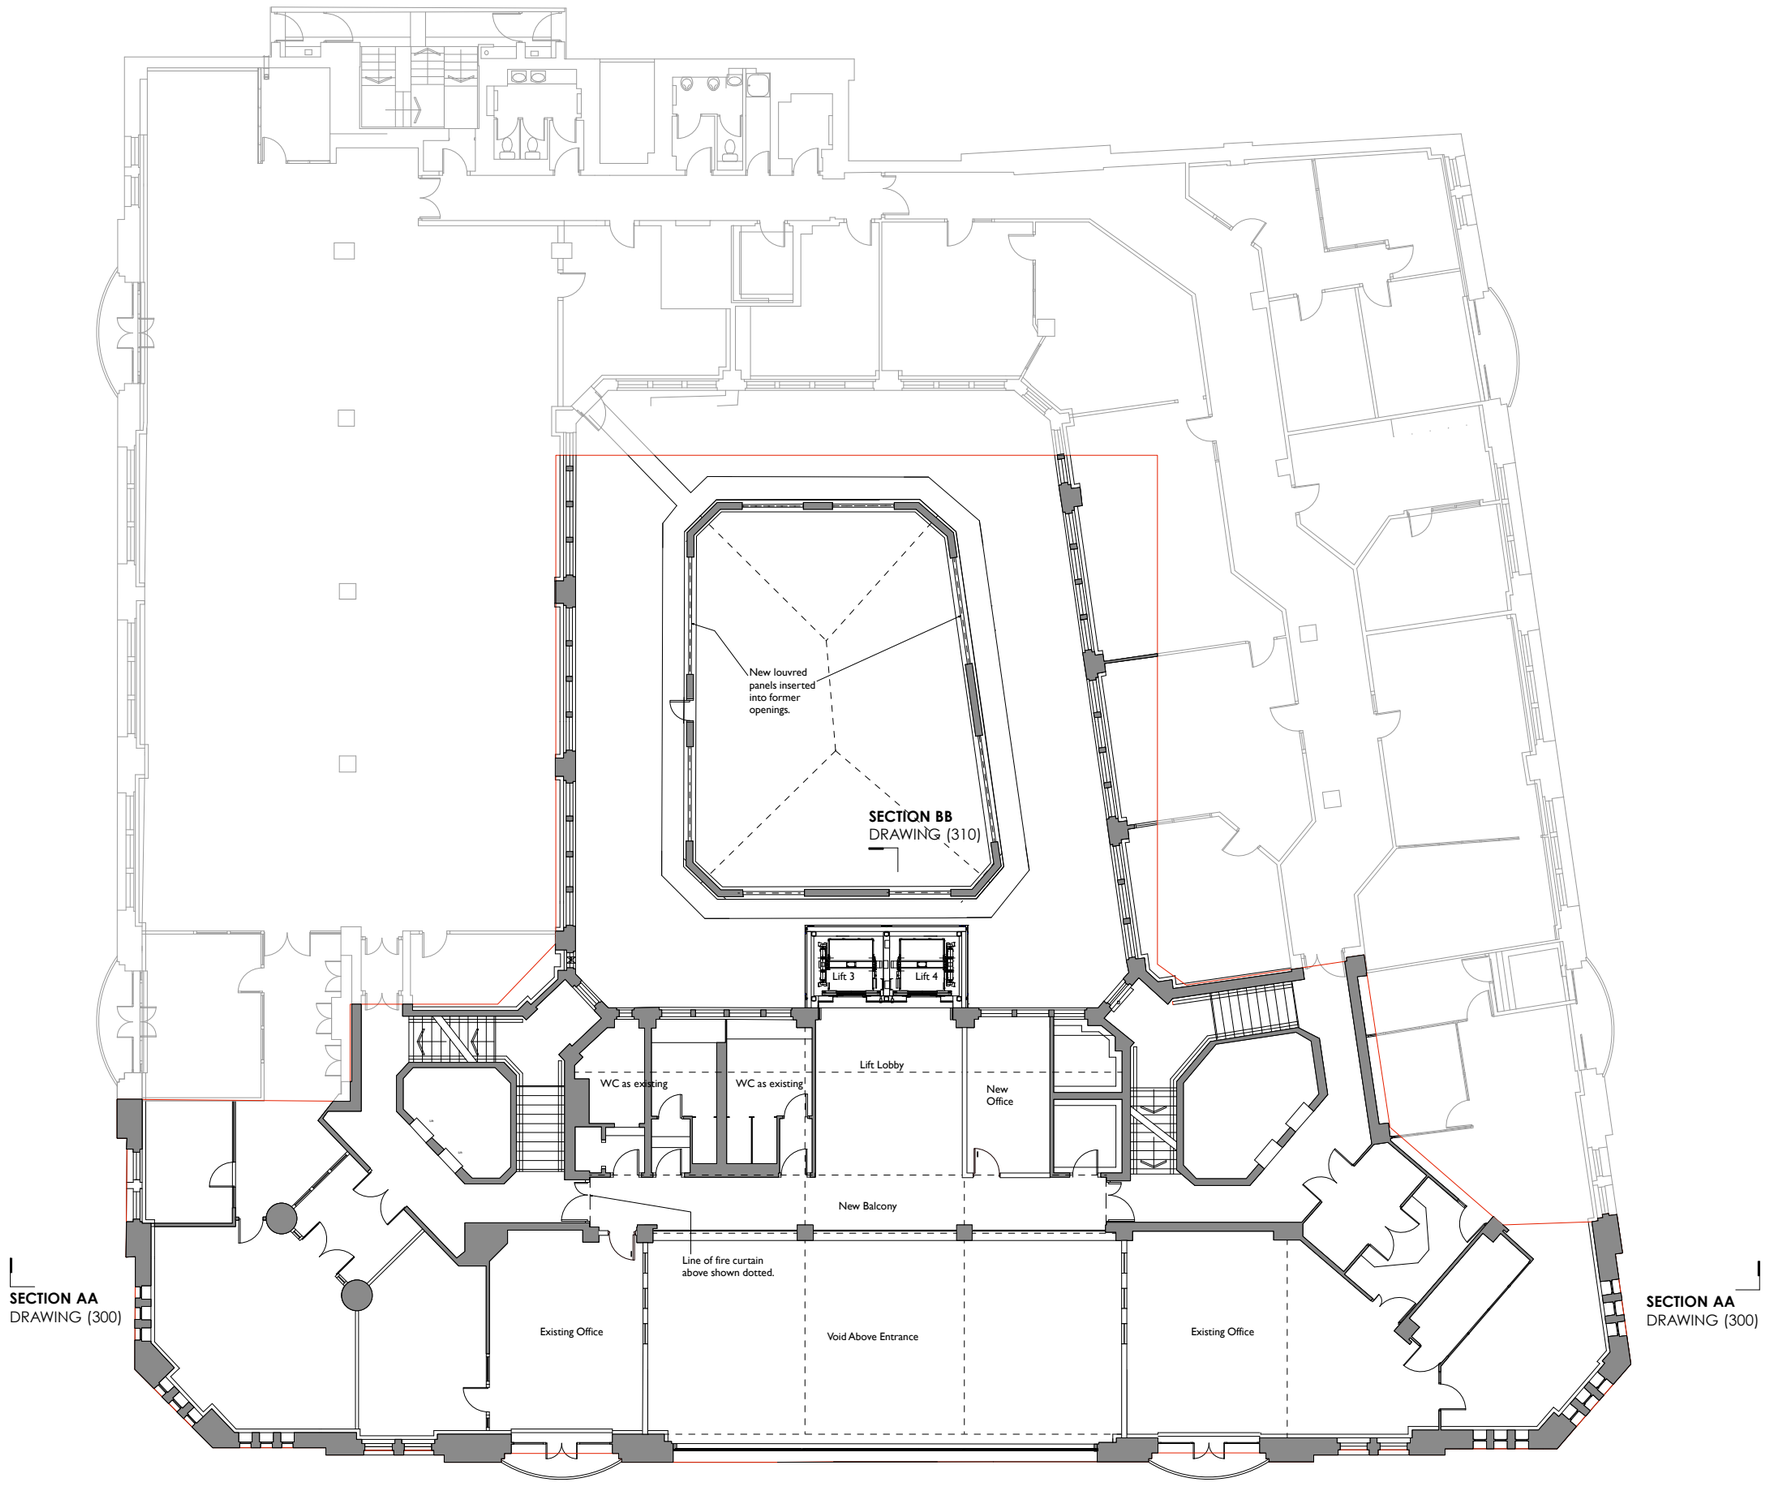


COPYRIGHT OF ATELIER MB LTD
DO NOT SCALE FROM THIS DRAWING
DIMENSIONSTO BE CHECKED ON SITE

Key

- Existing
- Proposed
- Locations of former walls (original)
- Downstand Beams
- Drawing reference 1/312 (TBC)

D 30.01.18	Little Quay St windows replaced
C Sept 15	Existing walls infill revised Alterations to lift structure to suit S.E. drawings, fire curtains added.
B Aug 15	Framless internal windows, dome louvres and existing access hatch added
A Jul 15	Drawing colours revised

Sunlight House

First Floor Plan
Proposed

scheme	1538
drwg no.	**P(111)**
rev	D
scale	**1:200@A3**
date first drawn	Jun 15
drawn	MM

SK *sketch* ***P*** *proposed* ***T*** *tender* ***C*** *construction* ***AB*** *asbuilt*

www.ateliermb.co.uk
t 0161 236 0051
e architect@ateliermb.co.uk

Atelier MB
Urban Architects