

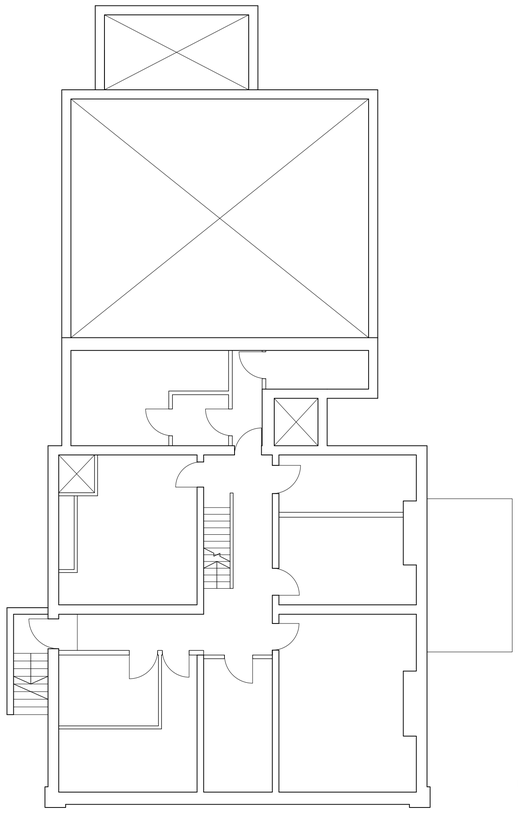



Basement
Drawing No: E001
Scale 1:100

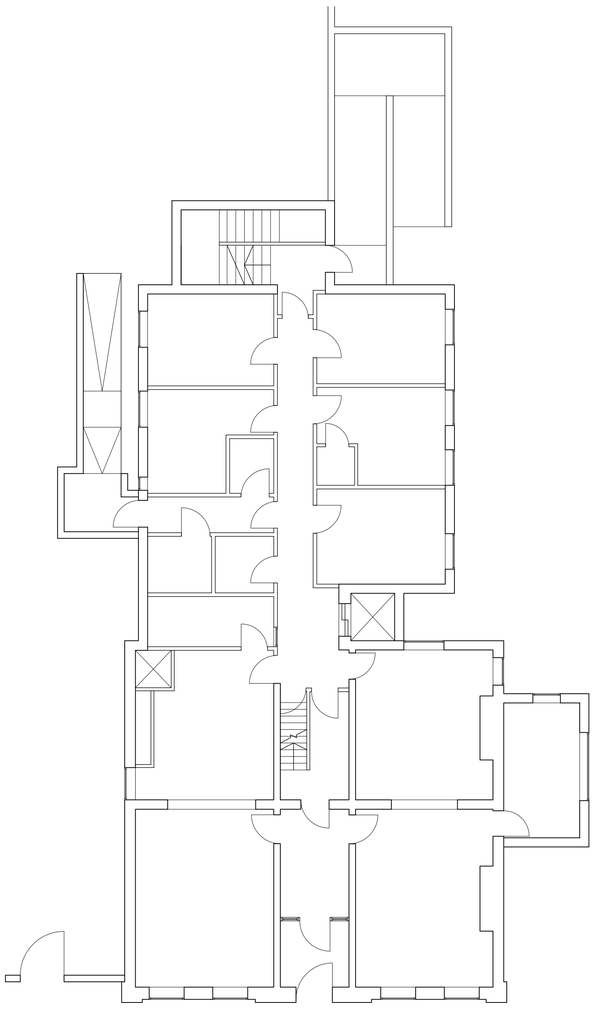

Ground Floor
Drawing No: E002
Scale 1:100

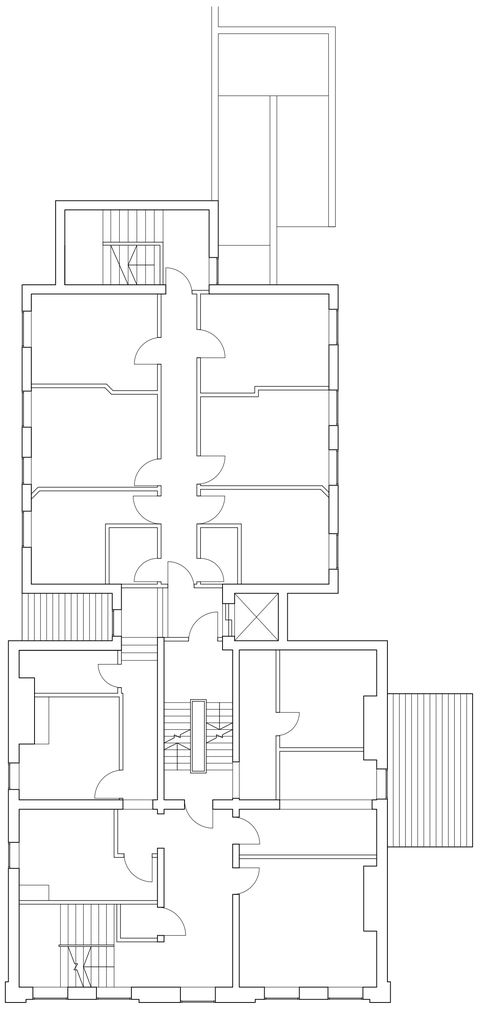

First Floor
Drawing No: E003
Scale 1:100

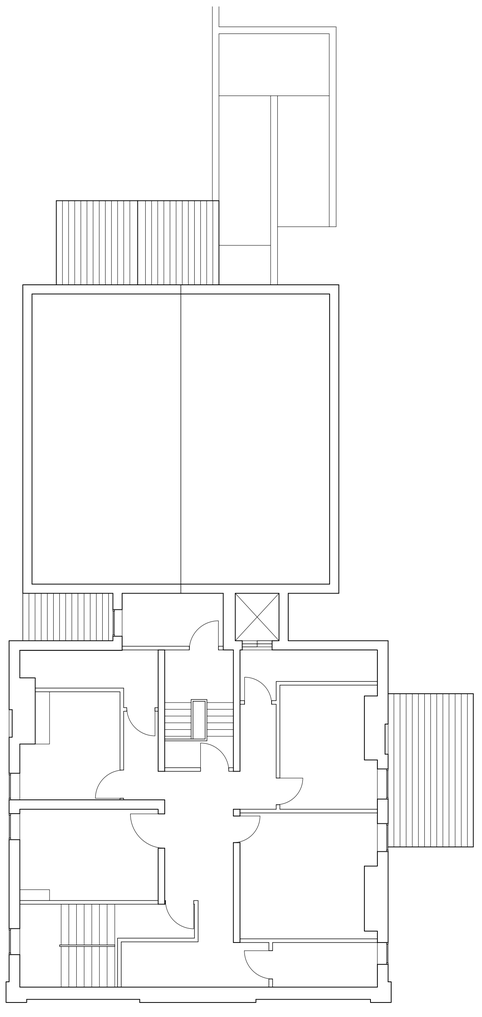

Second Floor
Drawing No: E004
Scale 1:100

Richmond Care - Specialist Care Unit



Drawing Number
PL001
Stage
Planning
Scale
1:100@A4

Mr.Michael Clough
Richmond Care
Plymouth Grove West

Specialist Care Unit Proposal

Client

Drawing Title

57 Sefton Drive
Chester CH2 2AT
Tel 07817 884 164
Email mail@ndarchitects.co.uk