
All dimensions are to be checked on site. This drawing shall not be scaled to ascertain dimensions.

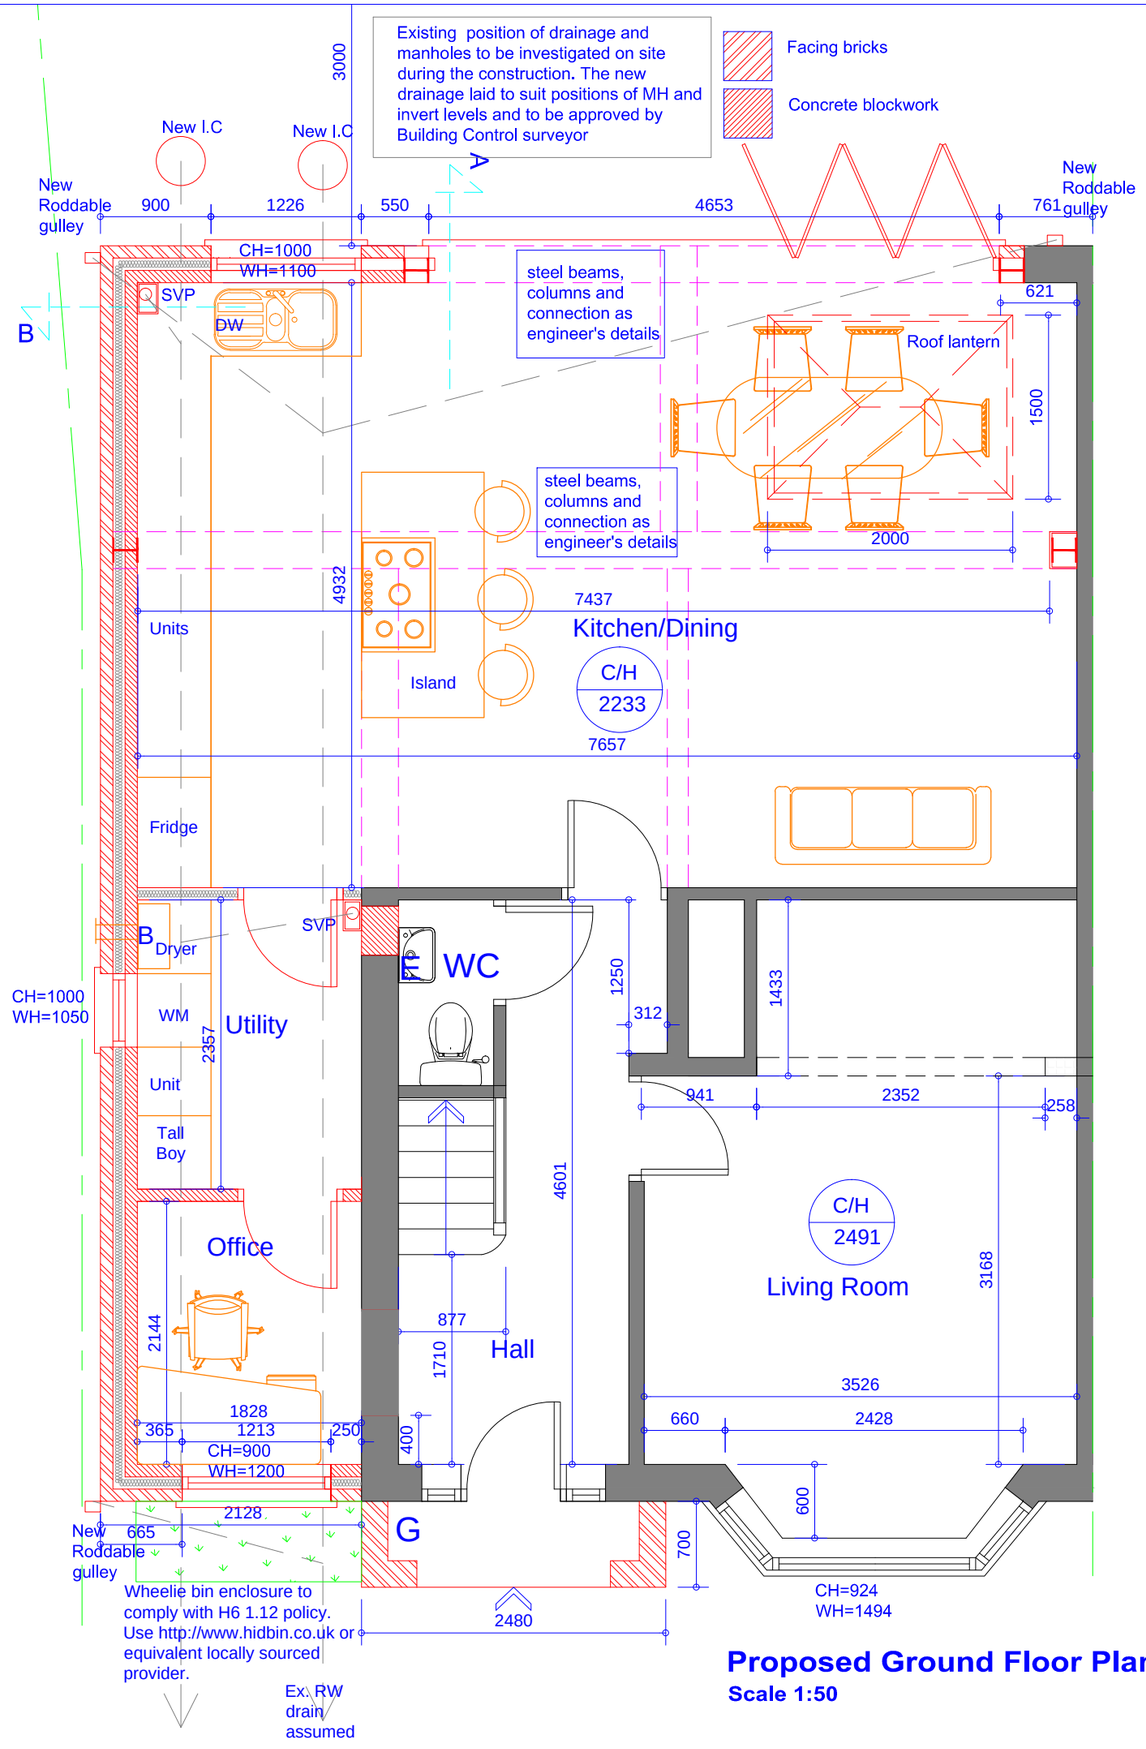

Proposed Ground Floor Plan

Scale 1:50

Rev	Date	Description
A	20.03.18	Client's comments added.

Issued For : INFORMATION PURPOSES ONLY

Mr. Steve James.

Project
11 Tuscan Road, East Didsbury. M20 5GS
Proposed two storey side extension and rear extension.

Scheme - Drawing Title
Proposed Ground Floor Plan.

Drawing No.	Revision		
03	A	Date	16.03.18
		Scale	1:50 @A3

JK TECH SERVS
DOMESTIC, ARCHITECTURAL & SURVEYING SERVICES.
HOUSE EXTENSIONS, GARAGE/LOFT CONVERSIONS.
PLANS FOR PLANNING & BUILDING CONTROL
www.jktechservs.co.uk