

DETAILS OF PROPOSED ADVERTISEMENTS

	9m MID Sign BGB-T1-9M	762mmØ Canopy Helios BGB-CN-002	Canopy Fascia BGB-CN-002	Shop Helios BGB-SN-101	Wild Bean Cafe Sign BP-UK-412	M&S Tower Sign BP-UK-500	M&S Fascia Sign BP-UK-502	A0 Poster Sign BGB-SS-021-B	A0 Poster Sign BGB-SS-021-G	A0 Poster Sign BGB-SS-021-W	'Welcome Back' Freestanding Sign BGB-SS-003 (Double Sided)	'No Exit' Freestanding Sign BGB-SS-003 (Double Sided)	'Exit' Freestanding Sign BGB-SS-003 (Double Sided)	'No Entry' Freestanding Sign BGB-SS-003 (Double Sided)	Disabled Parking Sign BGB-SS-004	'Air & Water' Freestanding Sign BGB-SS-012	Pump Spreader Sign BGB-CN-101 UK	Pump Ear Number Sign BGB-CN-201
The height from the ground to the base of the advertisement	Ground Mounted	5200mm	5200mm	2675mm	3170mm	1100mm	3000mm	1080	1080	1080	Ground Mounted	Ground Mounted	Ground Mounted	Ground Mounted	480mm (Bollard Mounted)	Ground Mounted	2700mm	2700mm
The dimensions of the proposed advertisement	8830mmx2290mmx400mm	762mmØ	See Plan	1300mmØ	1000mmx2600mmx186mm	2436mmx2420mmx100mm	16788mmx950mmx100mm	1417mmx1050mmx50mm	1417mmx1050mmx50mm	1417mmx1050mmx50mm	1130mmx600mmx100mm	1130mmx600mmx100mm	1130mmx600mmx100mm	1130mmx600mmx100mm	600mmx600mmx50mm	1416mmx1050mmx100mm	1280mmx900mmx55mm	265mmx243mm
The maximum height of any of the individual letters and symbols	475mm	N/A	N/A	291mm	300mm	475mm	475mm	N/A	N/A	N/A	100mm text, 333m symbol	100mm text, 333mm symbol	100mm text, 333mm symbol	100mm text, 333mm symbol	333mm symbol	100mm text, 333mm symbol	100mm text	111mm text
The colour of the text and the background	As Indicated	BP Green, PMS 355C	BP Green, PMS 355C	BP Green, PMS 355C	White	White	White	Black Frame	Green Frame	White Frame	BP Retail Green Pantone 348C, BP Light Green Pantone 368C	BP Retail Green Pantone 348C, BP Light Green Pantone 368C, Red Pantone 485C	BP Retail Green Pantone 348C, BP Light Green Pantone 368C	BP Retail Green Pantone 348C, BP Light Green Pantone 368C, Red Pantone 485C	BP Retail Green Pantone 348C, BP Light Green Pantone 368C, BP White RAL 9003	BP Retail Green Pantone 348C, BP Light Green Pantone 368C, BP White RAL 9003	BP Retail Green Pantone 348C, BP Light Green Pantone 368C,	BP Retail Green Pantone 348C, BP Light Green Pantone 368C,
Materials of the proposed sign	Fabricated aluminum and acrylic	Acrylic	Vinyl and acylic	Fabricated aluminum and acrylic	Fabricated aluminum and acrylic	Fabricated aluminum and acrylic	Fabricated aluminum	Fabricated aluminum	Fabricated aluminum	Fabricated aluminum	Fabricated aluminum	Fabricated aluminum	Fabricated aluminum	Fabricated aluminum	Fabricated aluminum	Fabricated aluminum	Acrylic	Vinyl
The maximum projection of the advertisement from the face of the building	N/A	N/A	N/A	75mm	186mm	100mm	100mm	50mm	50mm	50mm	N/A	N/A	N/A	N/A	N/A	N/A	N/A	N/A
Will any of the signs be illuminated	YES	YES	YES	YES	YES	YES	YES	NO	NO	NO	NO	NO	NO	NO	NO	NO	NO	NO
Details of the method of illumination	Internal	Internal	LED strips to all sides	Internal	Internal	Internal	Internal	N/A	N/A	N/A	N/A	N/A	N/A	N/A	N/A	N/A	N/A	N/A
Luminance levels (cm/m²)	55-300 cd/m²	300 cd/m²	55 cd/m²	300 cd/m²	100 cd/m²	60 cd/m²	100 cd/m²	N/A	N/A	N/A	N/A	N/A	N/A	N/A	N/A	N/A	N/A	N/A
Illumination - static or Intermittent	Static	Static	Static	Static	Static	Static	Static	N/A	N/A	N/A	N/A	N/A	N/A	N/A	N/A	N/A	N/A	N/A

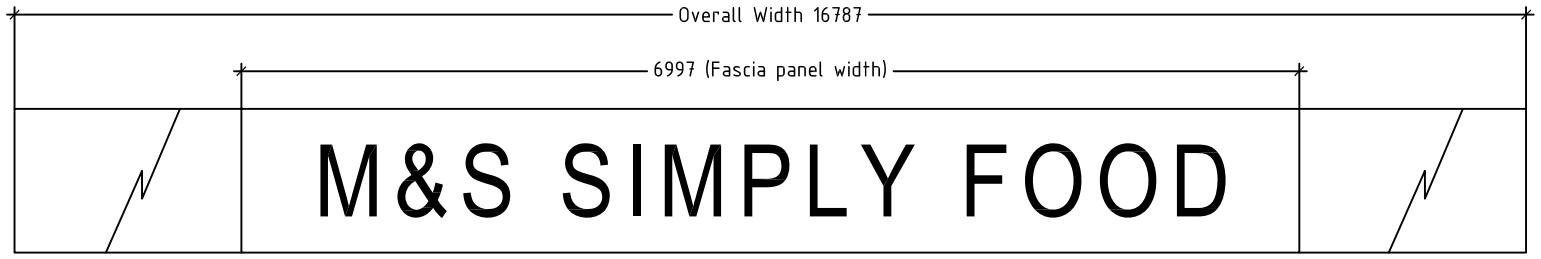


M&S Fascia Sign
BP-UK-502
(Illuminated)

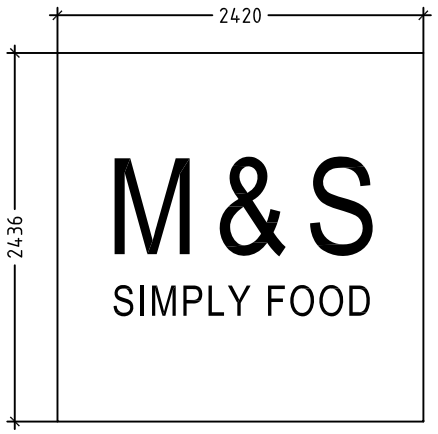


M&S Exterior Tower Sign
BP-UK-500
(Illuminated)




Large WBC Sign
BP-UK-412
(Illuminated)

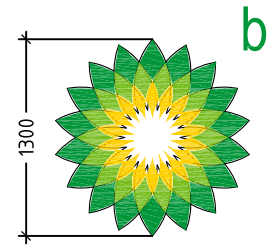


Shop Helios
BGB-SN-101
(Illuminated)

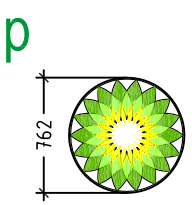


Canopy Helios
BGB-CN-002
(Illuminated)

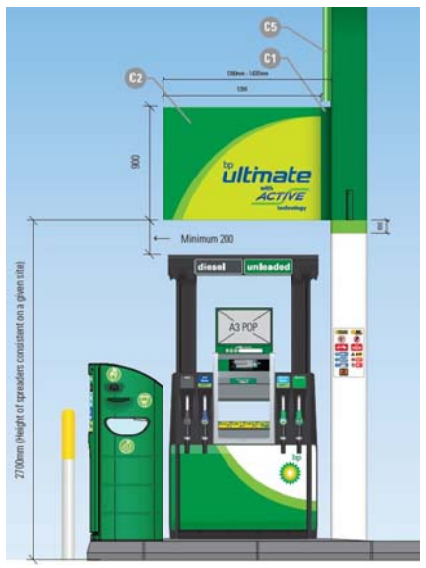


Pump Spreader Sign
BGB CN 101

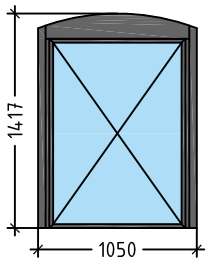


1050mm Wall Mounted
WBC A0 Poster Sign
BGB SS 021-B
(Black)

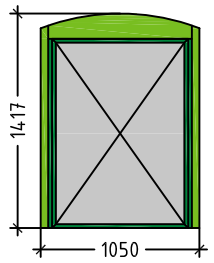


1050mm Wall Mounted
A0 Poster Sign
BGB SS 021-G
(Green)

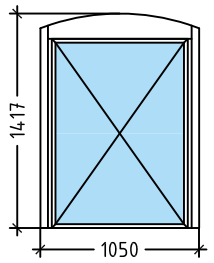


1050mm Wall Mounted
A0 Poster Sign
BGB SS 021-W
(White)

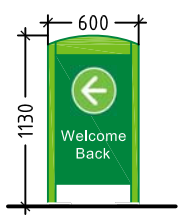


600mm Freestanding Sign
'Welcome Back' Sign
BGB SS 003
(Double Sided)

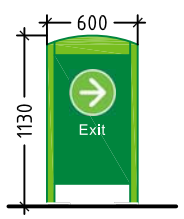


600mm Freestanding Sign
'Exit' Sign
BGB SS 003
(Double Sided)

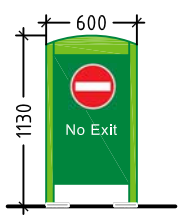


600mm Freestanding Sign
'No Exit' Sign
BGB SS 003
(Double Sided)

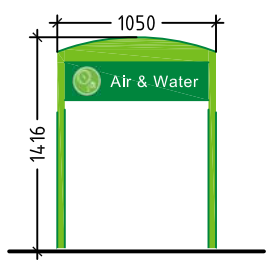

1050mm Freestanding Sign
'Air & Water' Sign
BGB SS 012

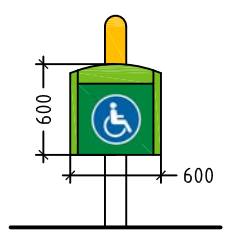


600mm Bollard Mounted Sign
Disabled Parking Sign
BGB SS 004

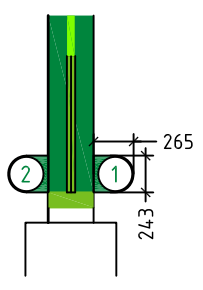

Pump Ear Number Sign
BGB CN 201



BGB T1 9M
9m M.I.D SIGN
Scale: 1:100

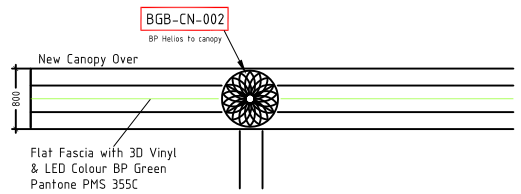

TYPICAL CANOPY ELEVATION
Scale 1:100

NR	DATE	DESCRIPTION
REVISIONS		
STATUS		PLANNING DRAWING

BP OIL UK Ltd
Asset Development

BP OIL UK Ltd
Asset Development
WITAN GATE HOUSE
MILTON KEYNES
BUCKS MK9 1ES
Tel No 01908 853000
Fax No 01908 853999

AIRPORT CITY SF CONNECT
Wilmslow Road (A538)
Manchester
WA15 0PT

SECONDARY SITE SIGNAGE
CONSENT TO ADVERTISE

DRAWN:	ATT
DATE:	JAN'18
DESIGN CHECKED:	PSB
DATE:	JAN'18
APPROVED:	
DATE:	
ATRACK CHECKED:	-
DATE:	-
SCALE:	1/50

SCALED DIMENSIONS SHOULD NOT BE TAKEN FROM THIS DRAWING
[APPROPRIATE FOR A1 ONLY]

DRAWING NUMBER	REV
15284-29-A3	-

ARCHITECT: MBH ARCHITECTS LTD

A3
ORIGINAL PLOT SIZE

This drawing has been produced in accordance with BP Oil UK Ltd retail design standards & current legal requirements.
Copyright of BP Oil UK Ltd. Illegal use is prohibited. Reproduction only with permission of BP Oil UK Ltd.
BP Oil UK Ltd, Asset Development, 500-600 Witan Gate West, Milton Keynes, MK9 1ES