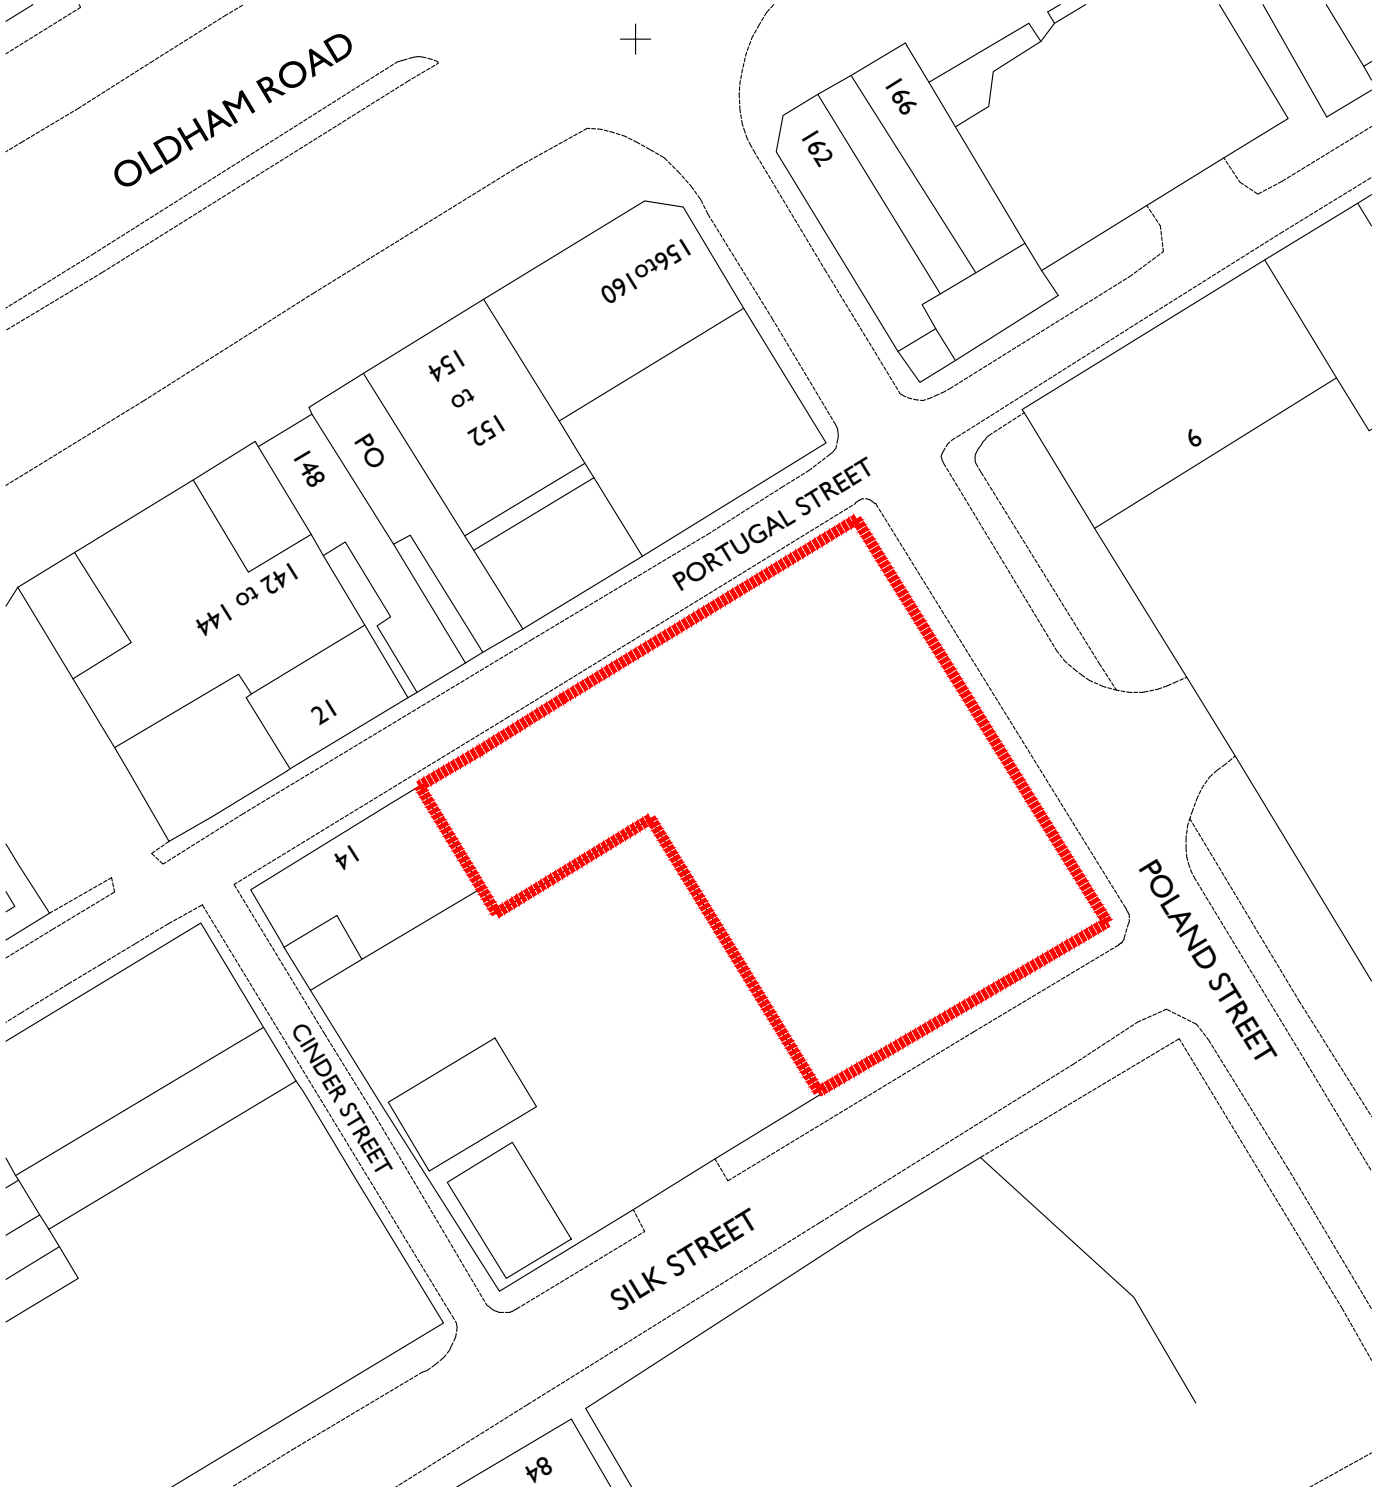

Site Plan 1:500

NOTES:
CONTRACTORS MUST VERIFY ALL DIMENSIONS ON SITE BEFORE COMMENCEMENT OF ANY WORK OR PREPARING MANUFACTURING DRAWINGS
DO NOT SCALE FROM THIS DRAWING
ANY DISCREPANCIES ON THIS DRAWING ARE TO BE NOTIFIED TO THE ARCHITECT IMMEDIATELY
HATTRELL DS ONE ARCHITECTS LLP COPYRIGHT

REV	AMENDMENT	DATE	CHKD

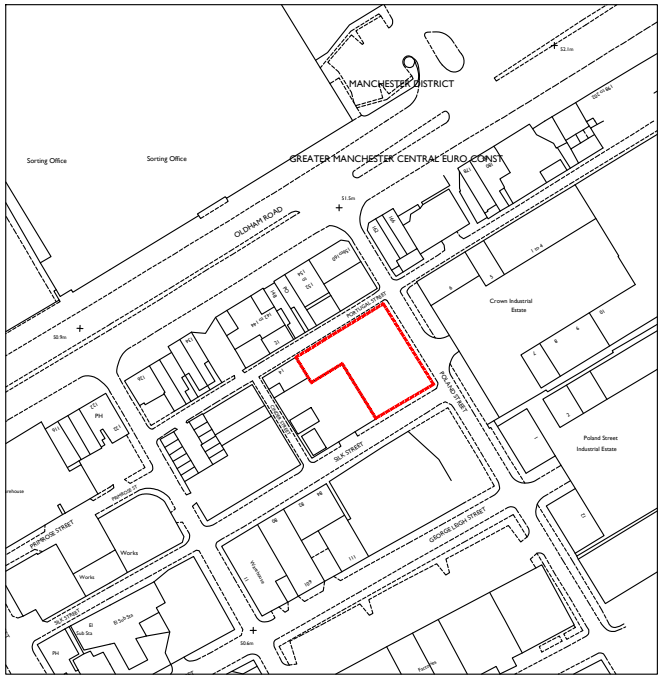

Site Location 1:2500

HATTRELL DS ONE
Architects LLP
CHARTERED ARCHITECTS
MANCHESTER
ARTHUR HOUSE CHORLTON STREET MANCHESTER M1 3EJ
TELEPHONE 0161 236 3521
e-mail: design@hattrelldsone.co.uk / www.hattrelldsone.co.uk
COVENTRY
UNIT 20 ENSIGN BUSINESS CENTRE WESTWOOD WAY COVENTRY CV4 8JA
TELEPHONE 02476 473974

CLIENT
Hirsch Developments Ltd

PROJECT
Proposed Conversion of commercial space to Residential

DRAWING TITLE
Location Plan

SCALE	DRAWN BY	CHECKED	DATE
See dwg	-	-	Nov 2017

DRAWING No	REVISION
2432 / 01 / 01	-

PLANNING