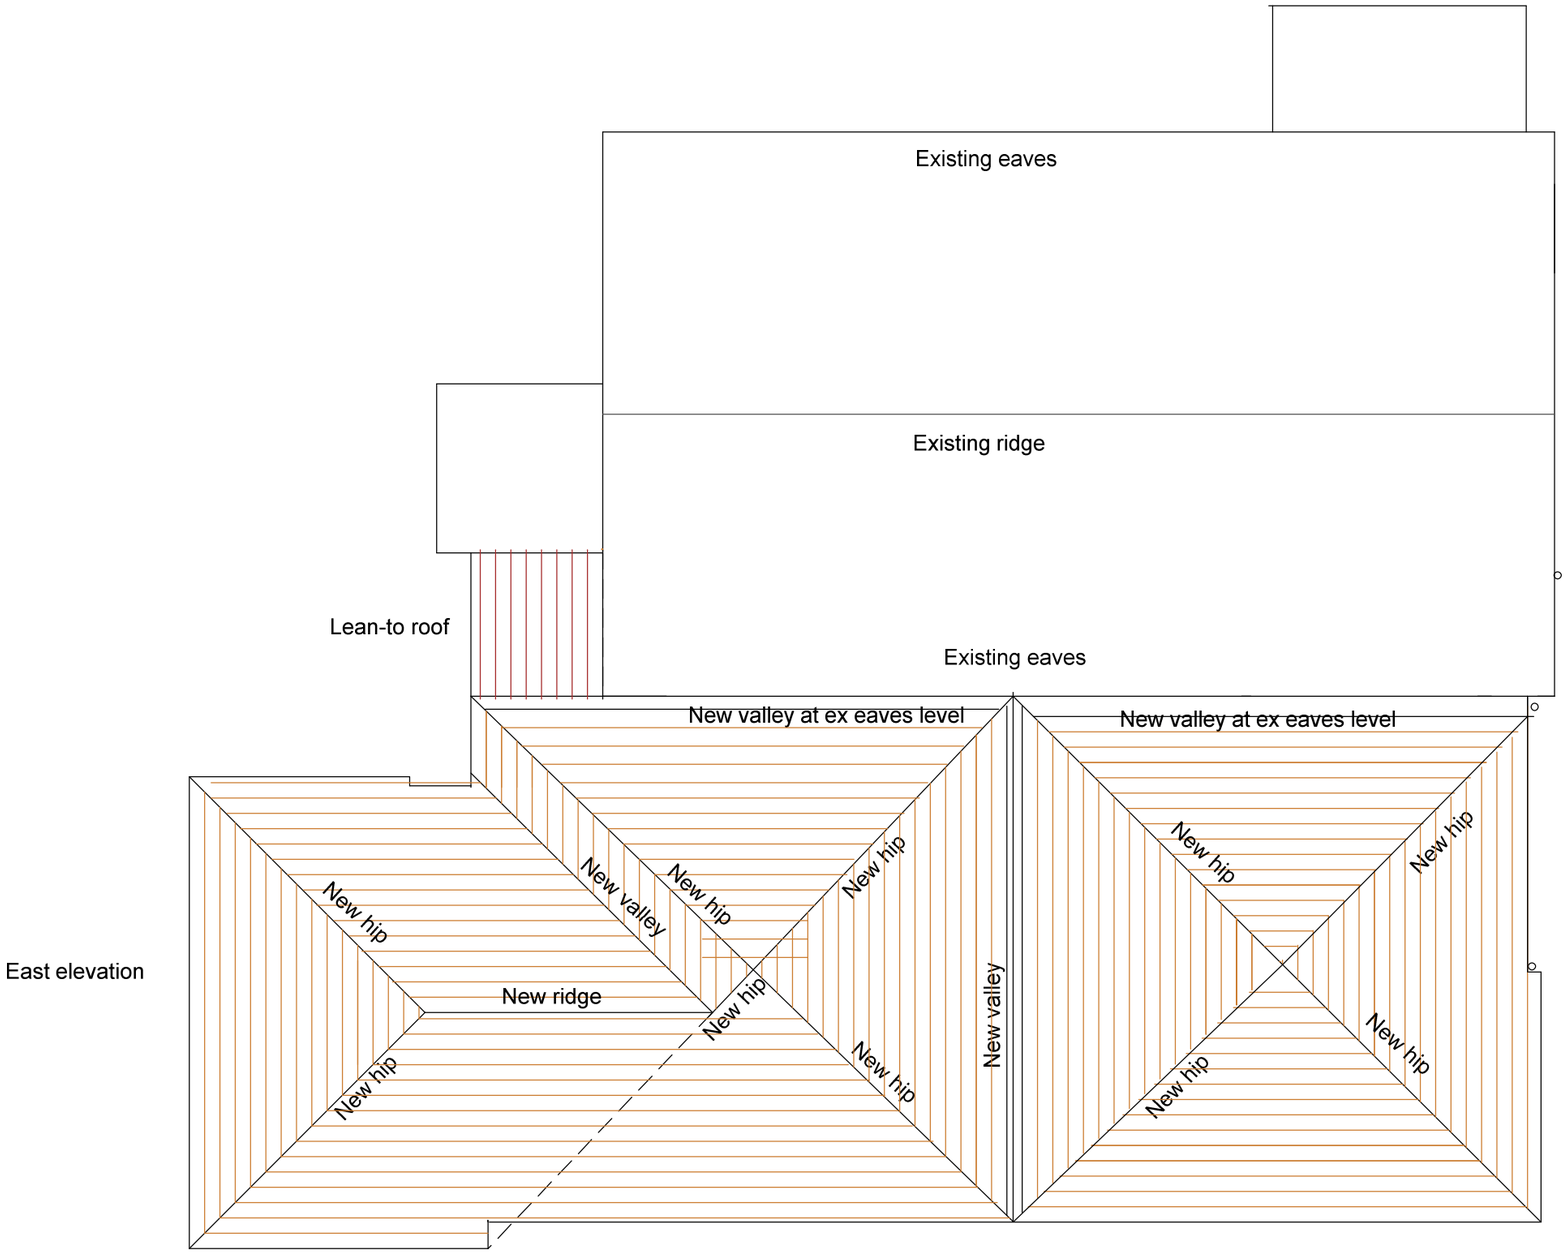

East elevation

West elevation

North Elevation

PROPOSED ROOF PLAN - Revised scheme

Title: Proposed roof layout
Client: Pathfinder Church

Scale 1:100 Date: Nov 2016 Dwg Nr PAT 01/06

TFS Design Ltd.,
PO Box 112,
HEYWOOD OL10 9AA e-mail:tfsdesign@btinternet.com
Tel 01706 659551 Fax: 01706 645729