

DO NOT SCALE FROM THIS DRAWING

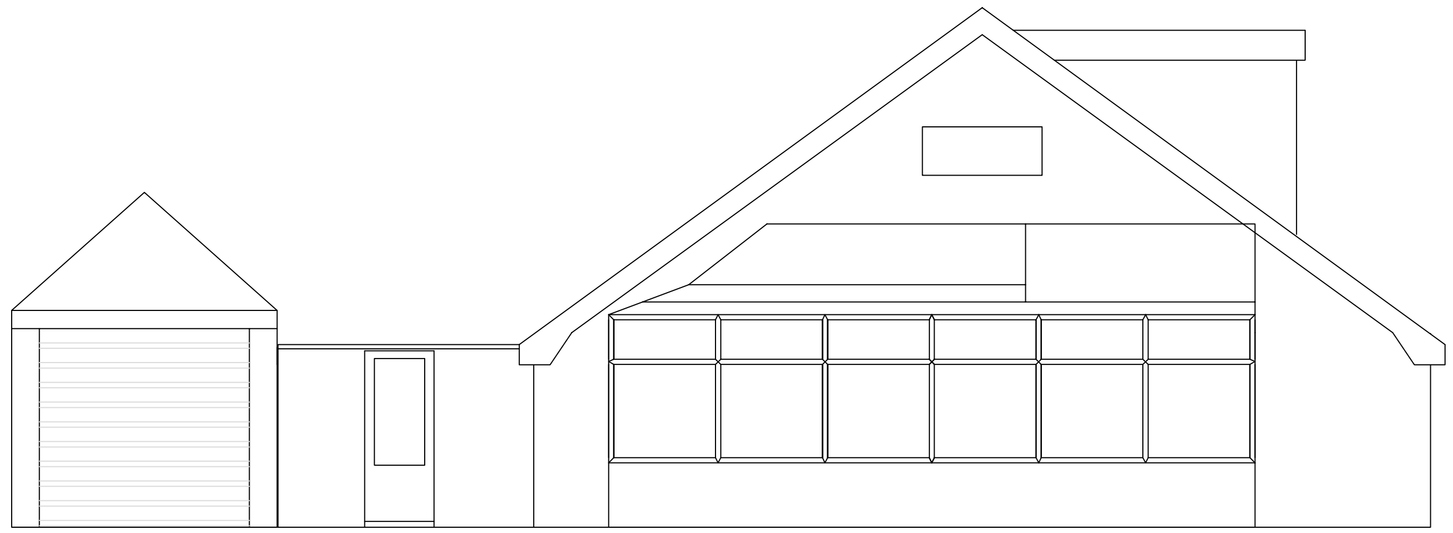


EXISTING FRONT ELEVATION

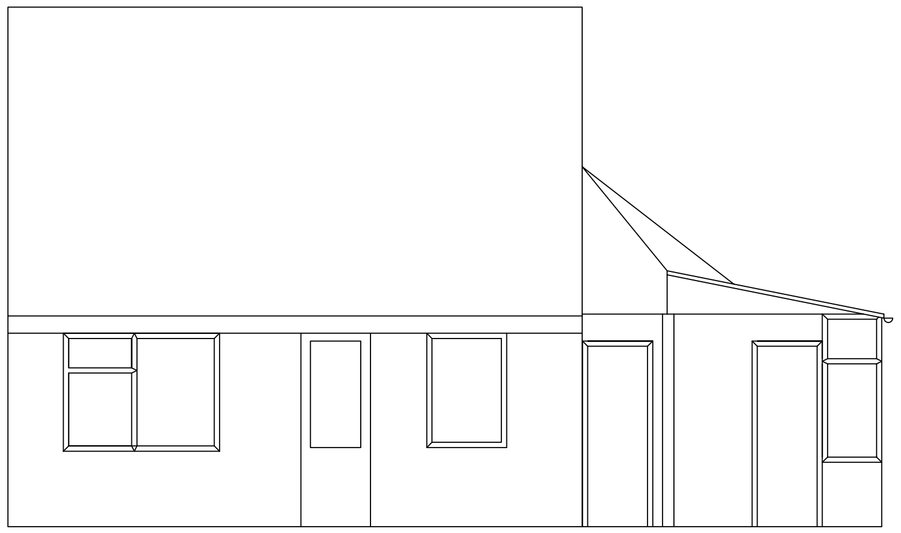


EXISTING SIDE ELEVATION



EXISTING REAR ELEVATION

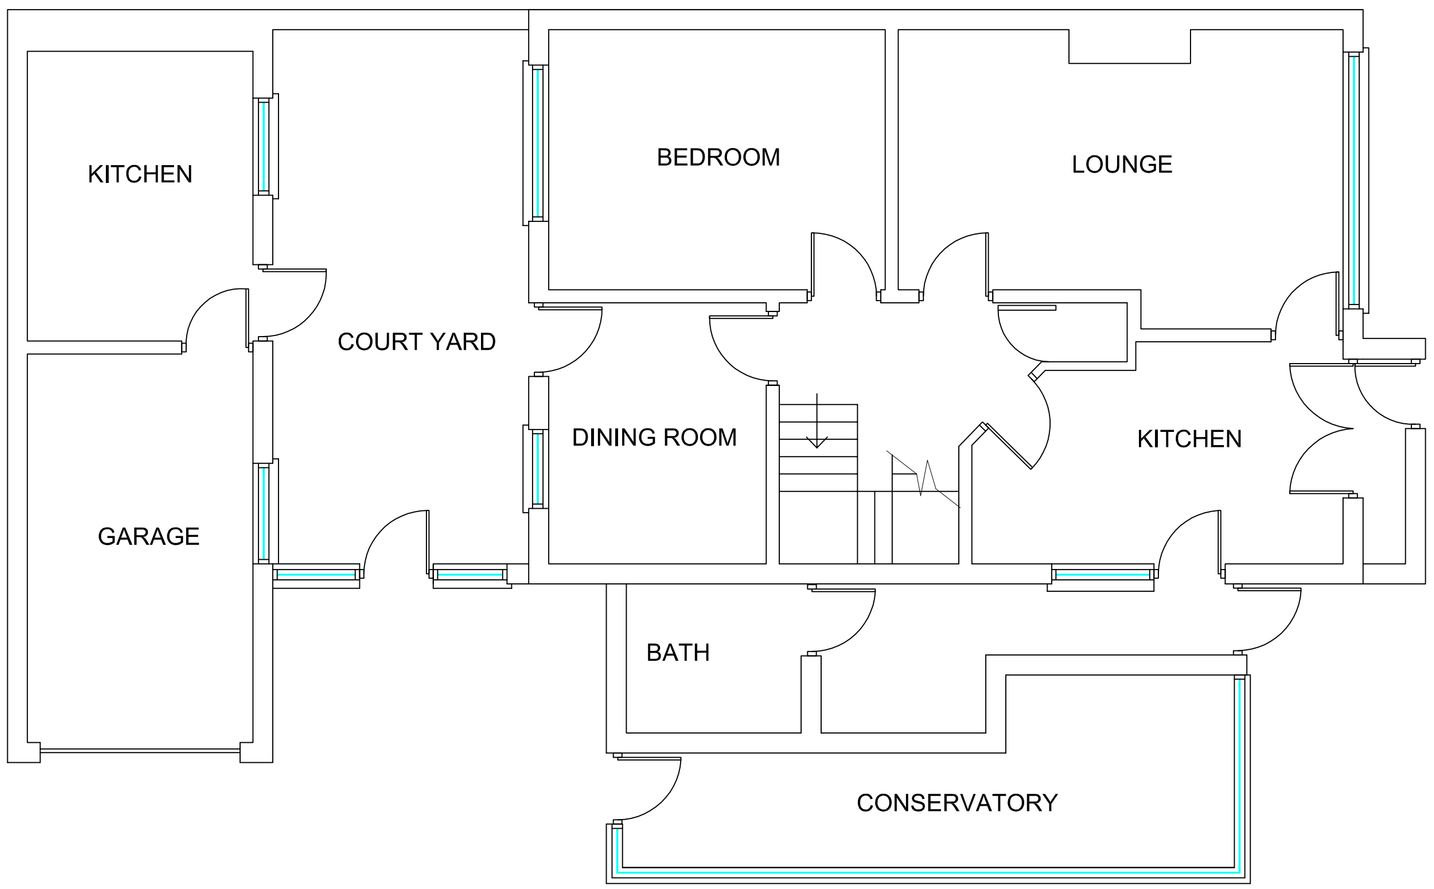

EXISTING GROUND FLOOR

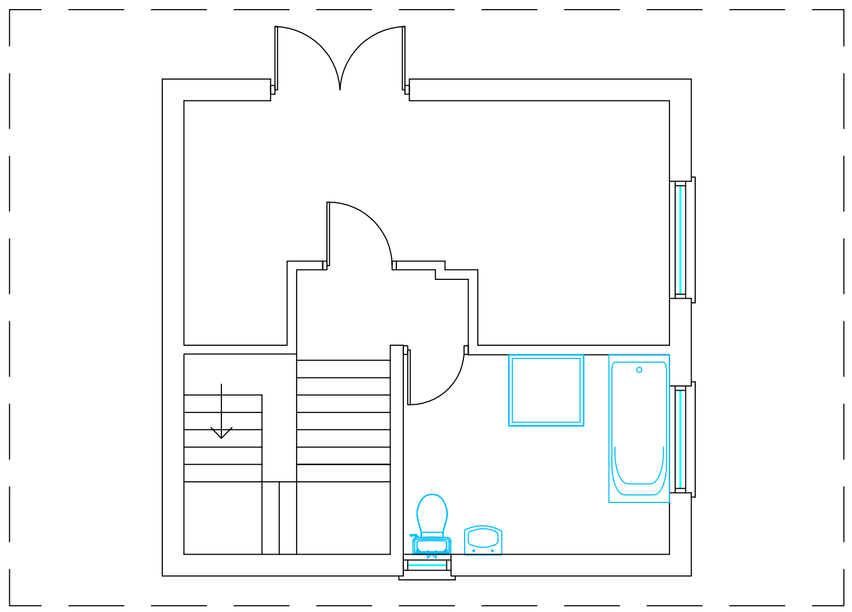

EXISTING FIRST FLOOR

Amendments

JB DESIGNS

Rebecca Bates
12 Kensington Drive
Bury
07748282112
rjbcad@gmail.com

Jemma Hicks
21 Mary Street West
Horwich
07973573477
jemma_claireuk@yahoo.co.uk

Client:Mr De Silva

Address: 16 Tolworth Drive, Manchester

Scale: 1:50

Drawing: Existing Plans and Elevations

Date:Feb 2018