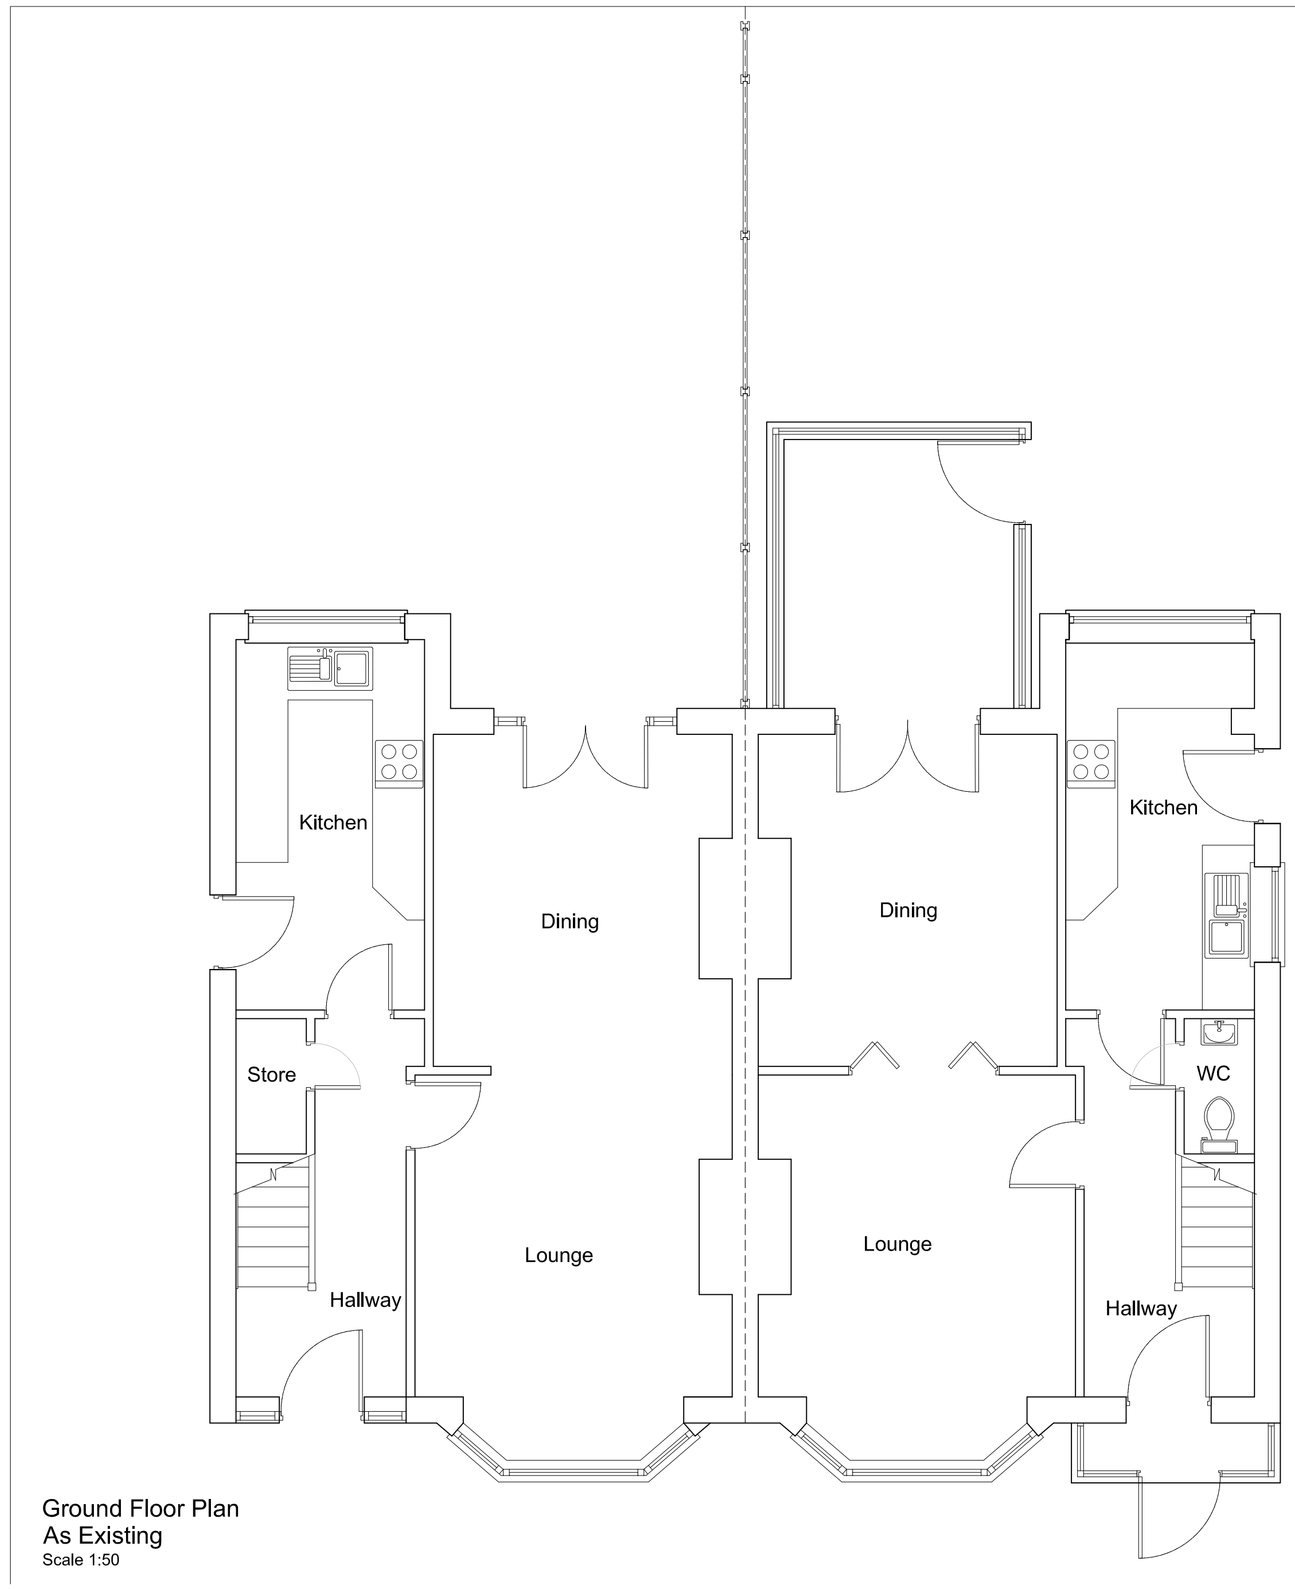


Ground Floor Plan
As Existing
Scale 1:50

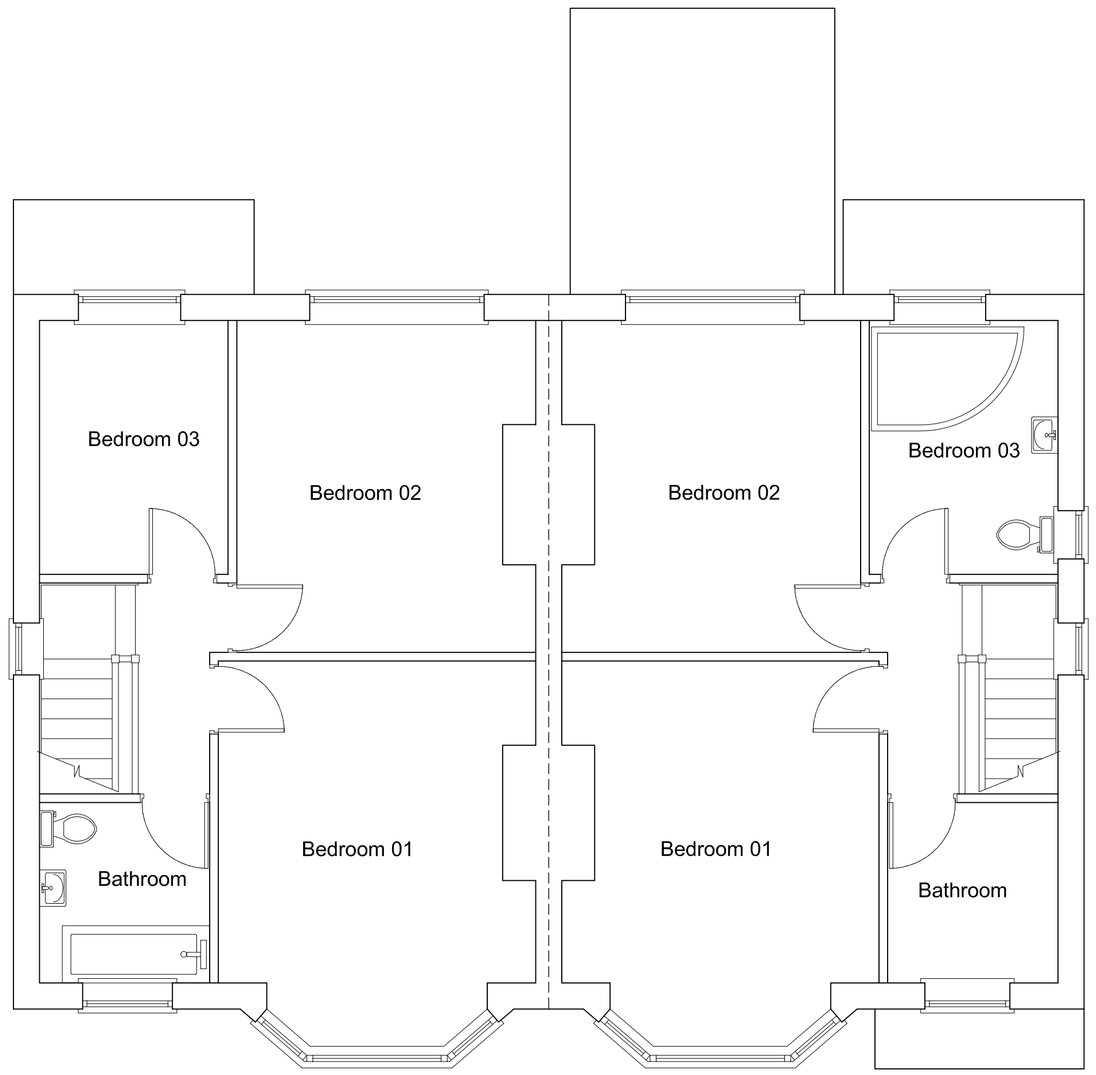


First Floor Plan
As Existing
Scale 1:50



Front Elevation
As Existing
Scale 1:100

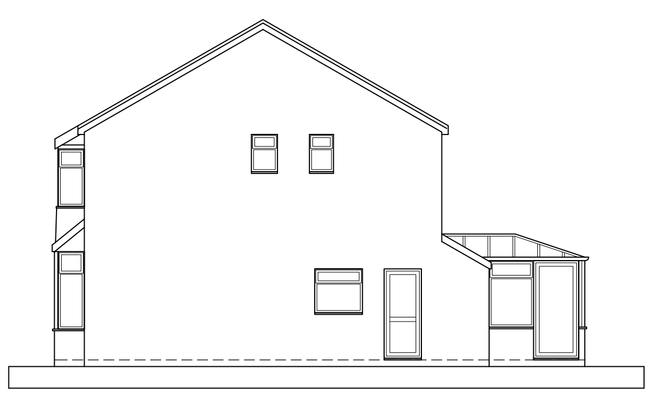

Side Elevation
As Existing (view from no. 03)
Scale 1:100



Rear Elevation
As Existing
Scale 1:100

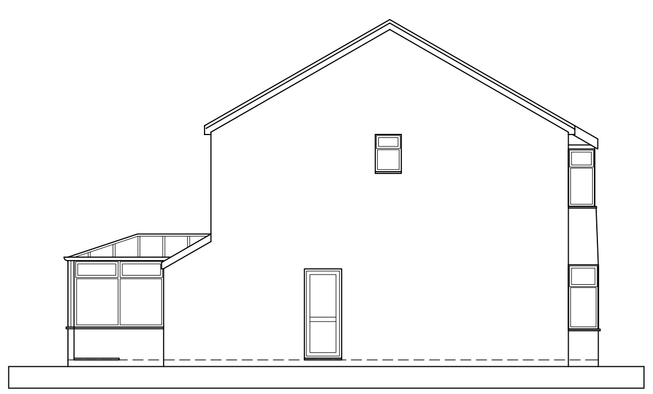

Side Elevation
As Existing (view from no. 03)
Scale 1:100

| | | | |
|---|---|---|---|
| **Mos Development** *Design and Project Management* | | | Date 20-01-2018 |
| Project Title | Proposed double storey extension to side with part double at rear . | Address 1 - 3 Gerald Avenue, Manchester, M8 5AZ | Dwg No. 02 |
| Drawing Title | Existing Plan and Elevations | | |