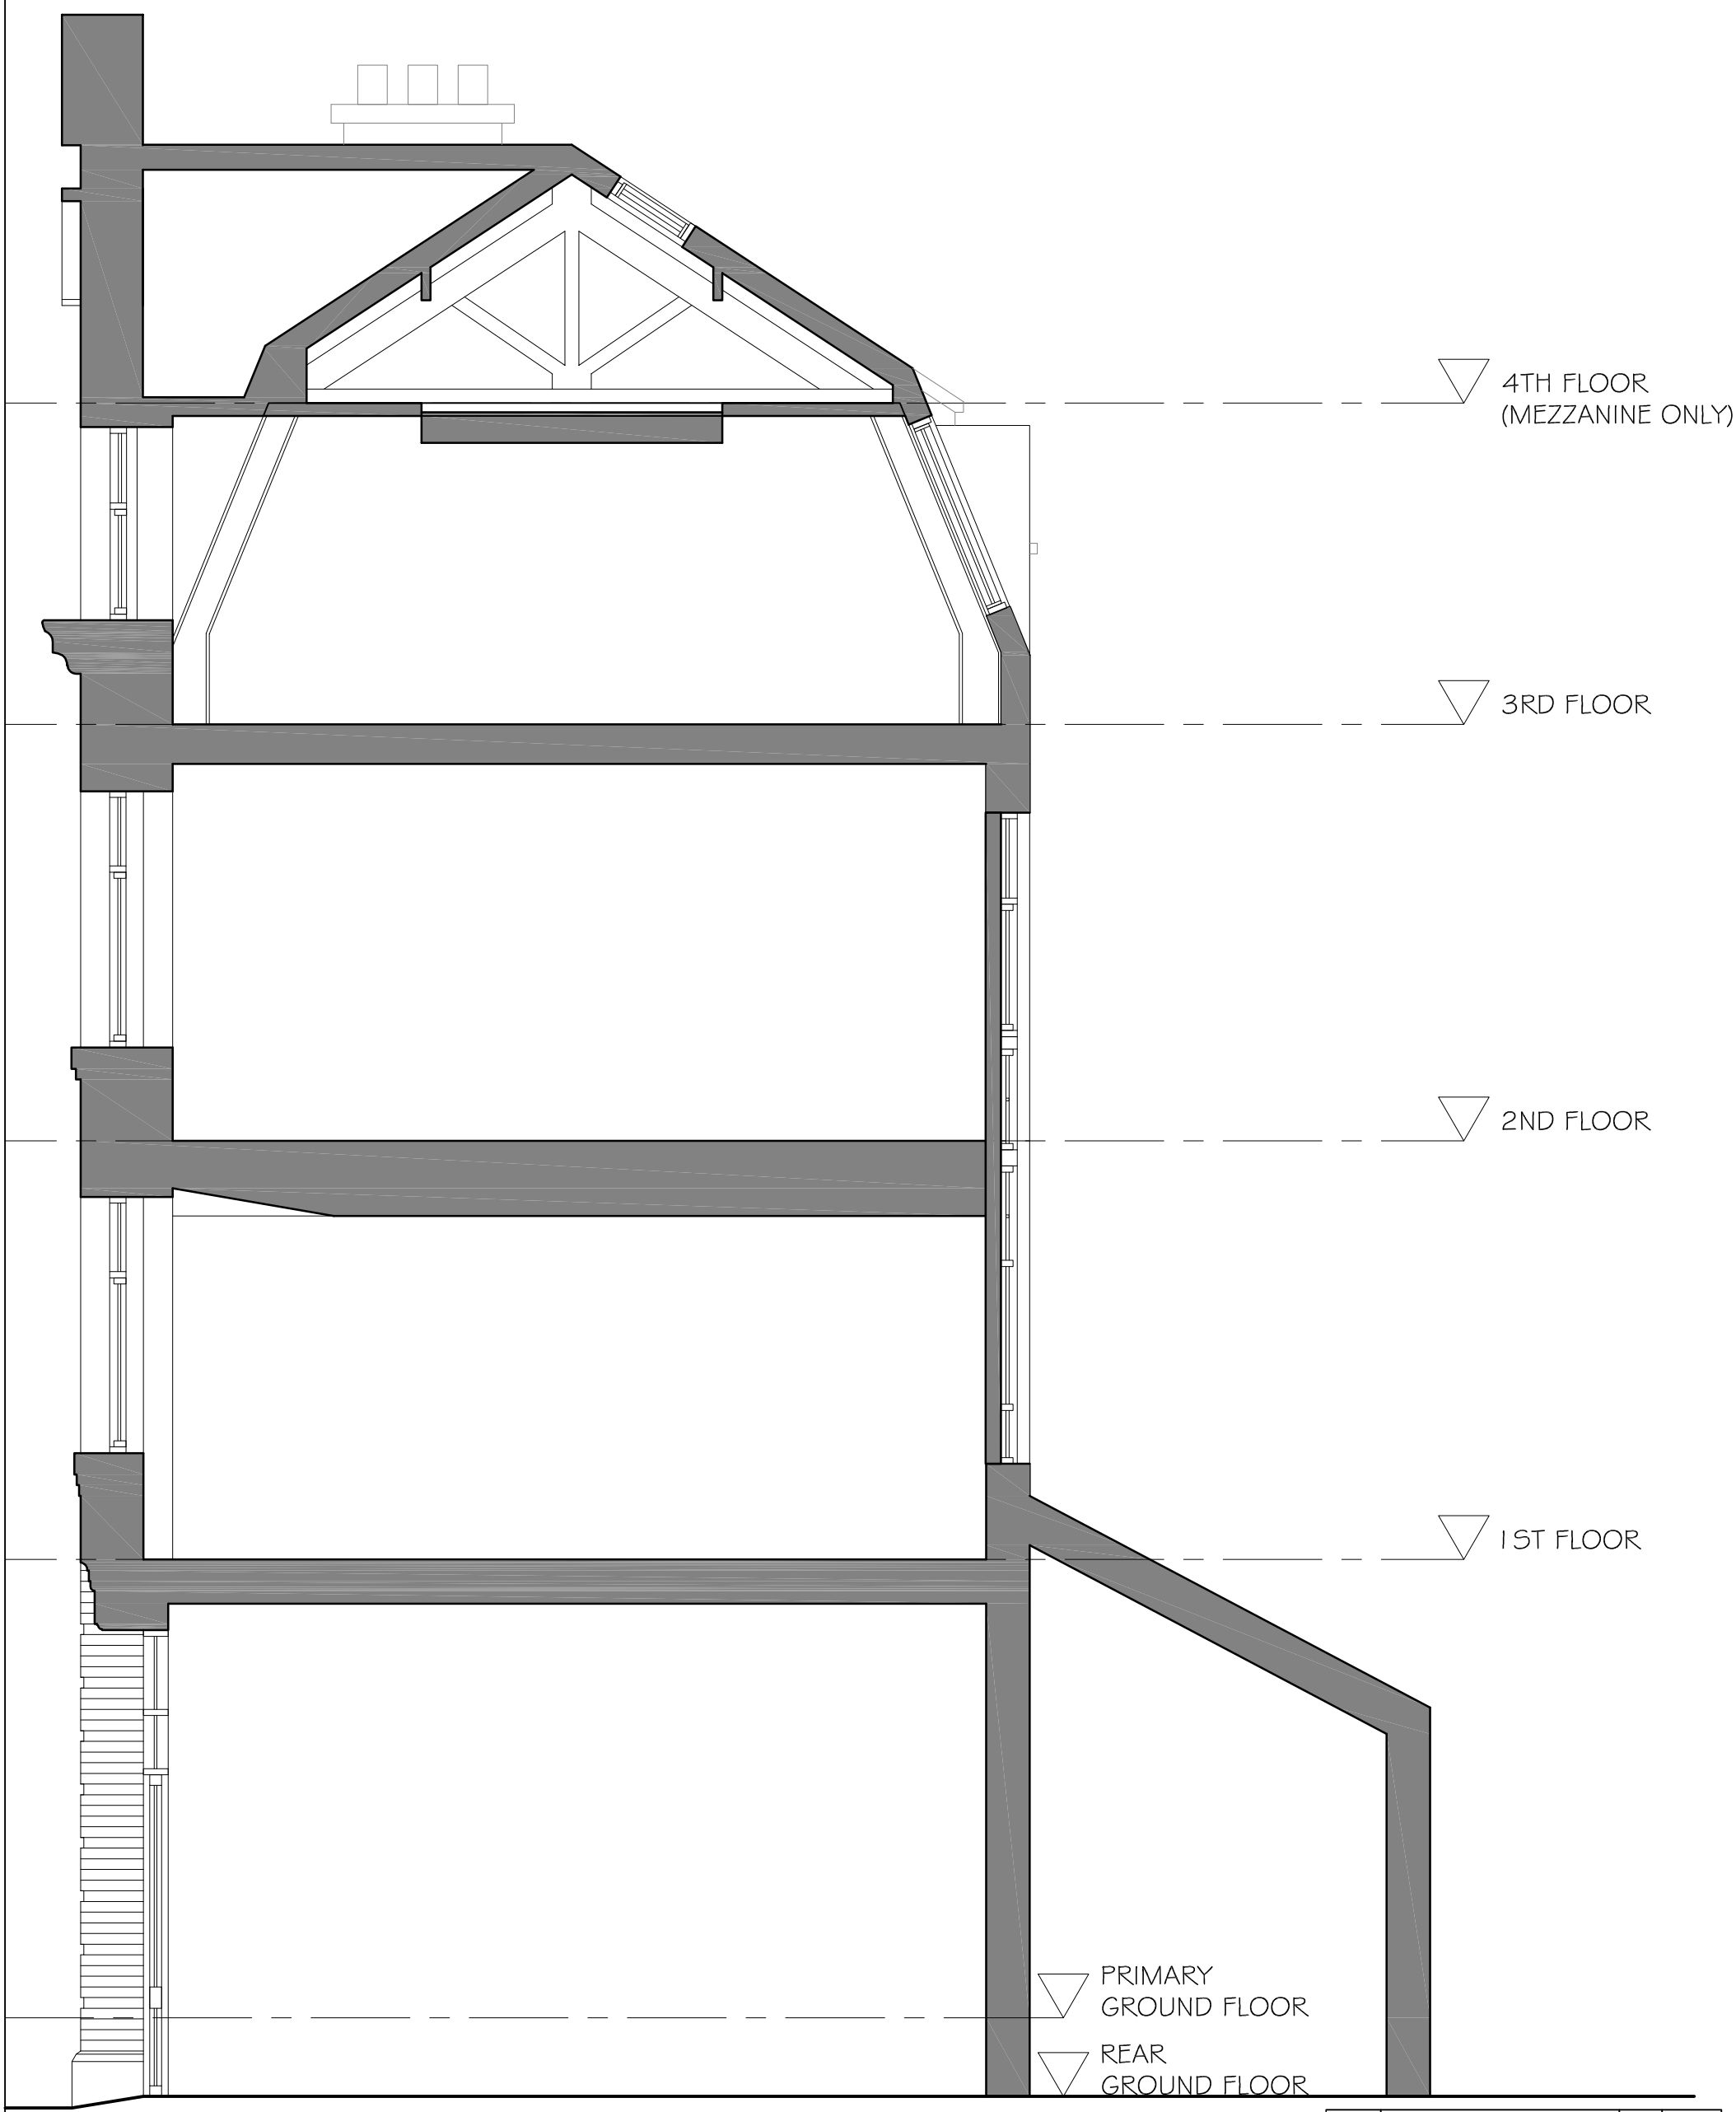

Revision	Description	Init.	Date

PLANNING

PZ VI Architects & Designers
47A Park Lane Poynton Stockport Cheshire SK12 1RD
Tel: 01625 403 516 Fax: 01625 403 516
E-mail:info@pzvi-architects.co.uk

Project:
PROPOSED RESIDENTIAL FLATS
44 CANAL STREET

Client:
BRIDGEWATER PROPERTIES

Drawing Title:
EXISTING SECTION A-A

Drawing No:	Rev:		
NRG27-PL-112			
Drawn By:	**Checked:**	**Scale:**	**Date:**
C.H.K.	J.Albutt	1:50 @ A3	13.12.2017