
Location Plan-MNC-003-Brown St (Opp No.58 Tesco and H&M Jct Market St)

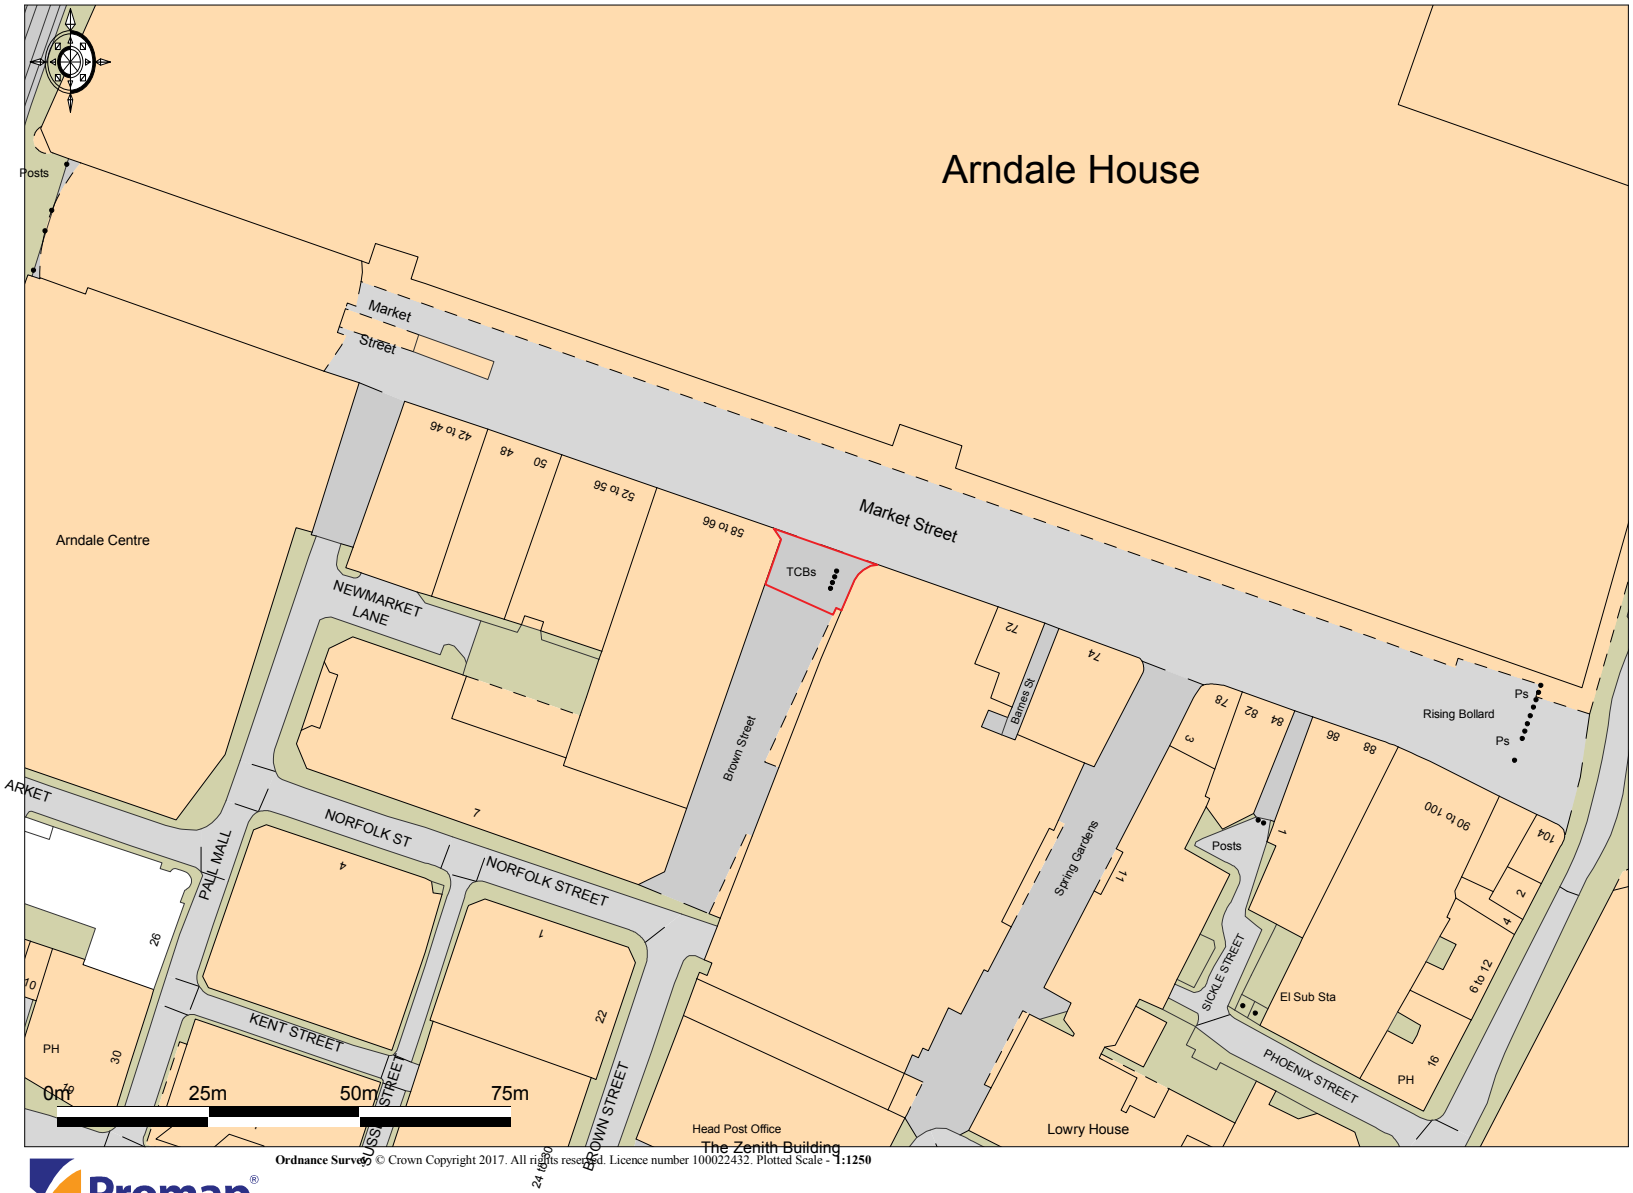

Ordnance Survey © Crown Copyright 2017. All rights reserved. Licence number 100022432. Plotted Scale - 1:1250

Promap®

MNC-003-LP-V1