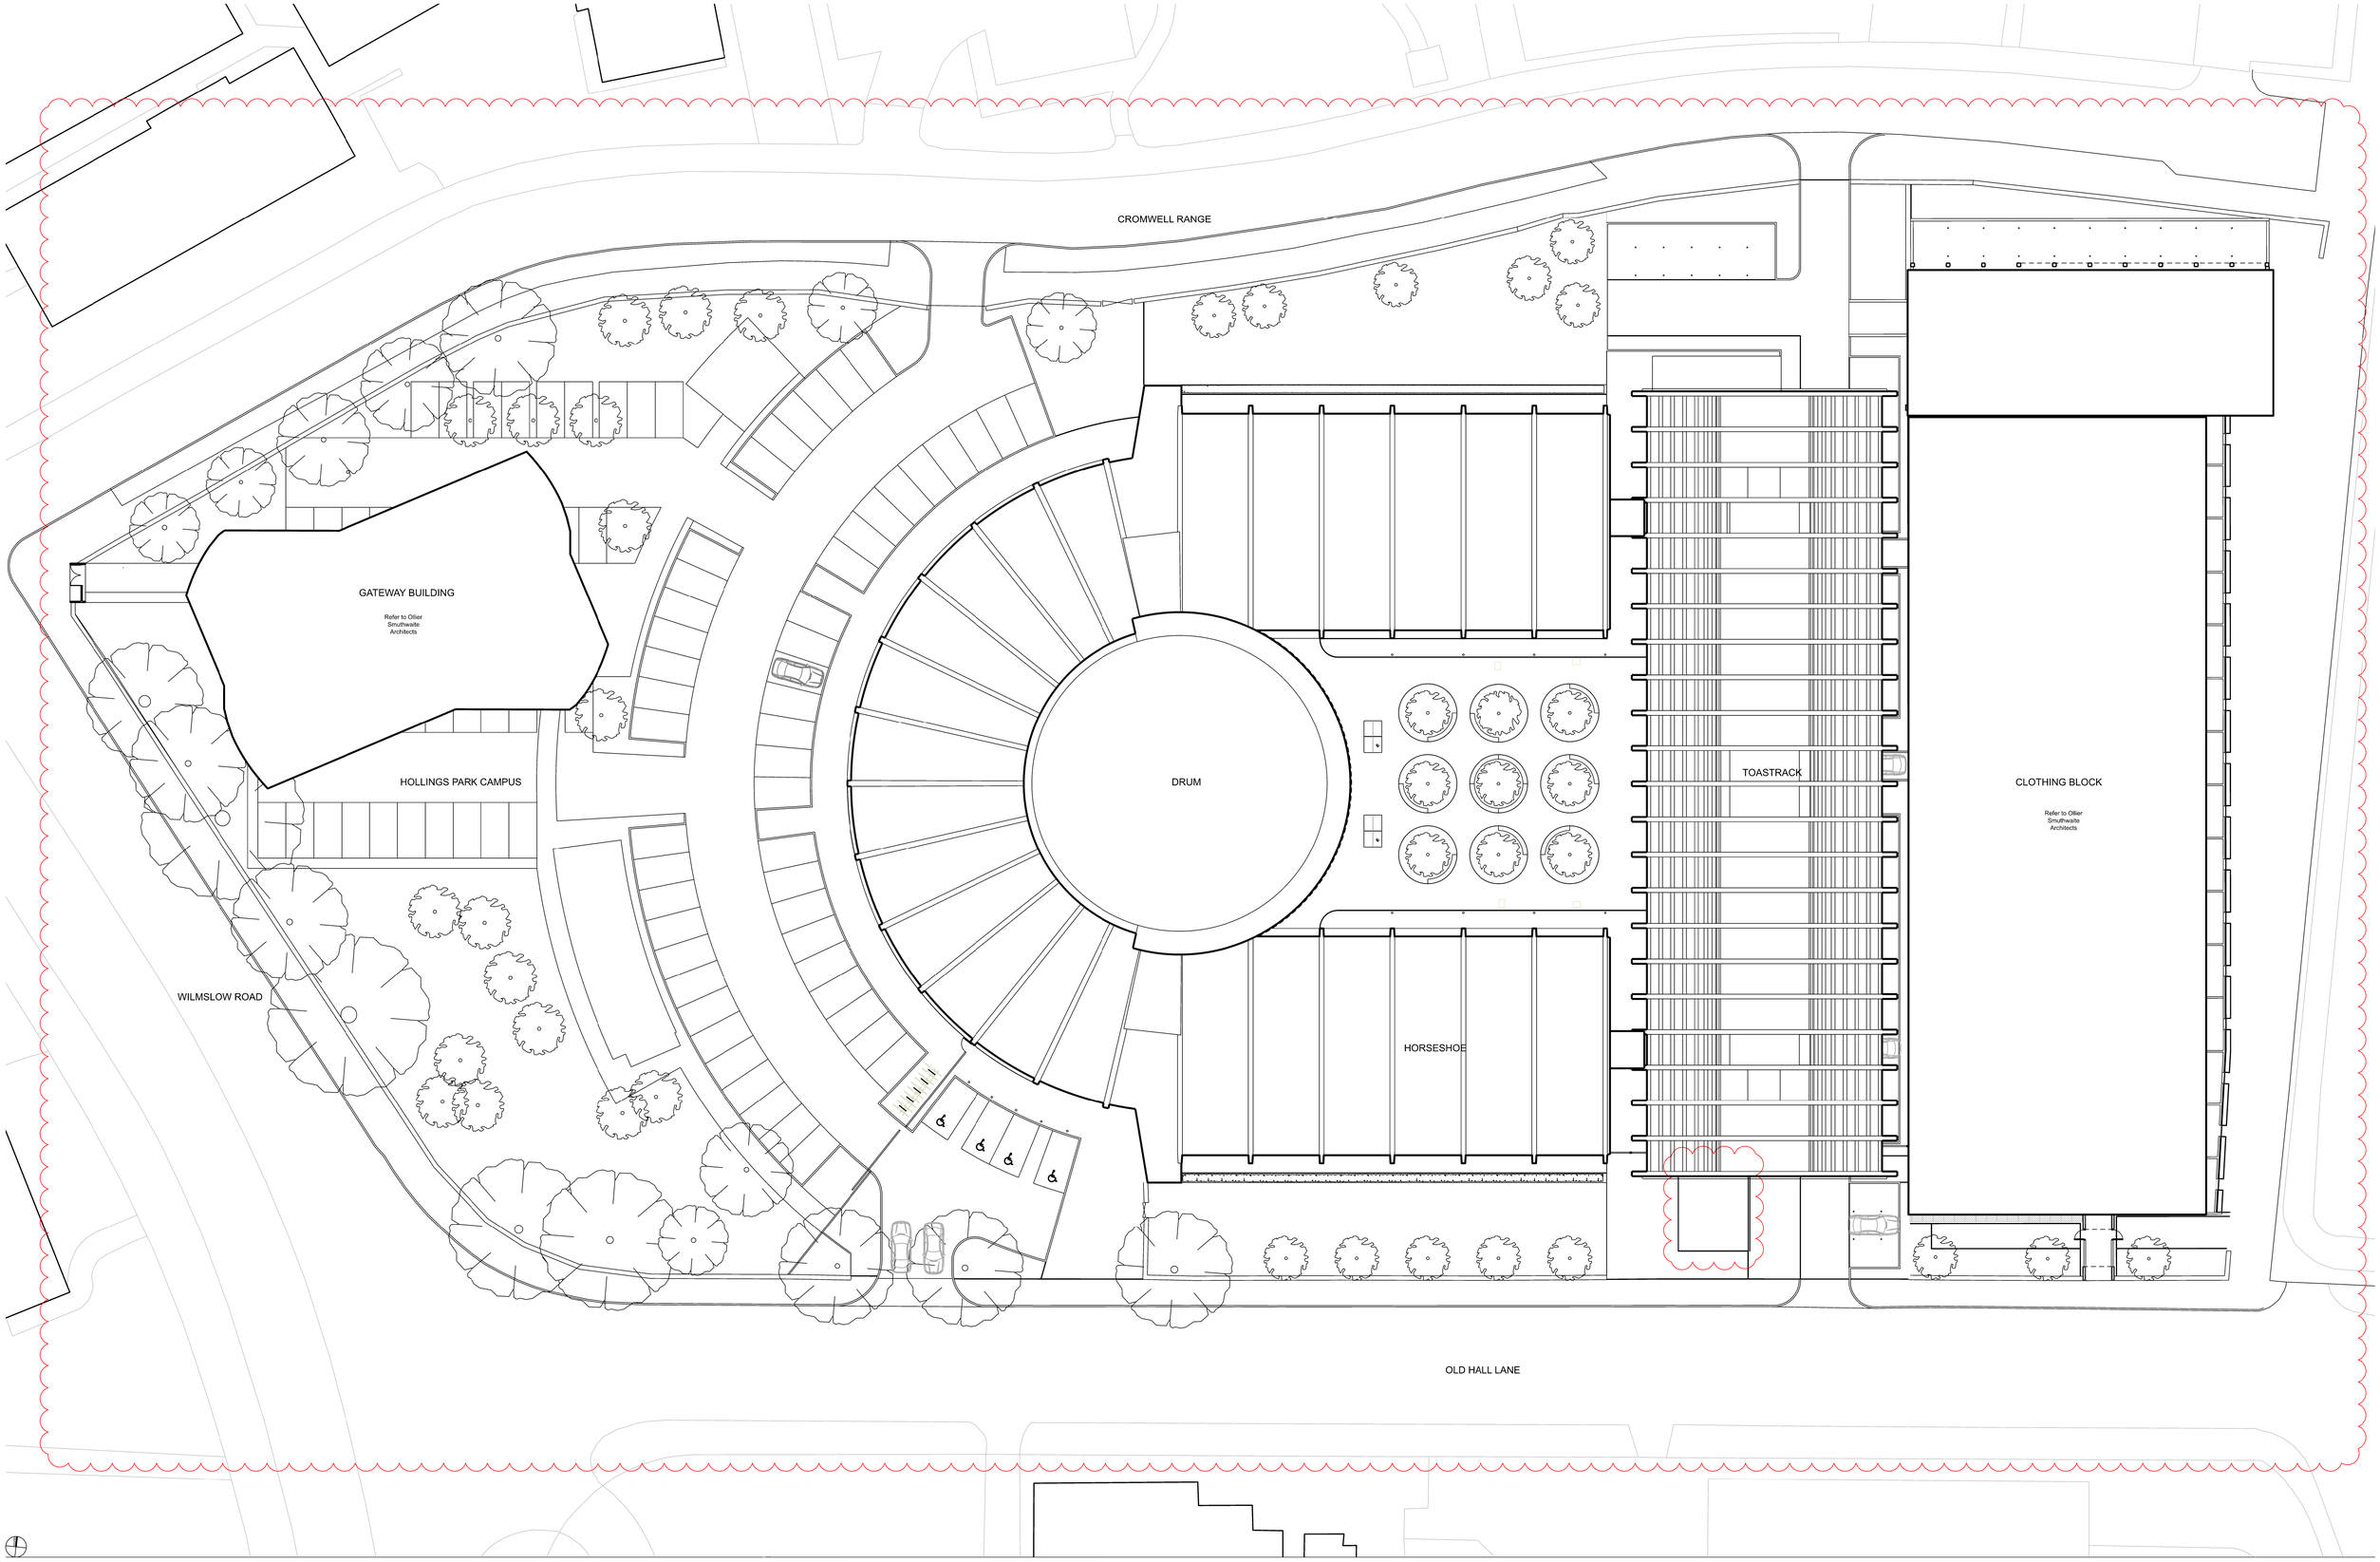

Sixtwo Architects Ltd
29 Blow Lane
Manchester
M2 4FW

0161 711 0440

www.sixtwoarchitects.com

DO NOT SCALE OFF THIS DRAWING

This design and drawing is the copyright of sixtwo architects and may not be reproduced in any form whatsoever without prior written consent. Issue of the drawing does not impart any real or implied copyright licence.

revisions + notes:

Rev P1 13.12.2017 Updated landscape design
New concierge design

project: TOASTRACK
client: GENERATION LTD
title: PROPOSED SITE PLAN
status: PLANNING
drawing number: **AL(05)102**

job number: 0050
date: 12.12.17
scale: 1:250 @A1 1:500 @A3
drawn by: SK
revision: **P1**

sixtwo