
NOTES:


This drawing is produced for use in this project only and may not be used for any other purpose. Wainwright & Co (Chartered Surveyors) accept no liability for the use of this drawing other than the purpose for which it was intended in connection with this project as recorded on the title block fields 'Purpose for Issue' and 'File Status Code'.

This drawing may not be reproduced in any form without prior written agreement.

Do not scale from the drawing, use written dimensions only.

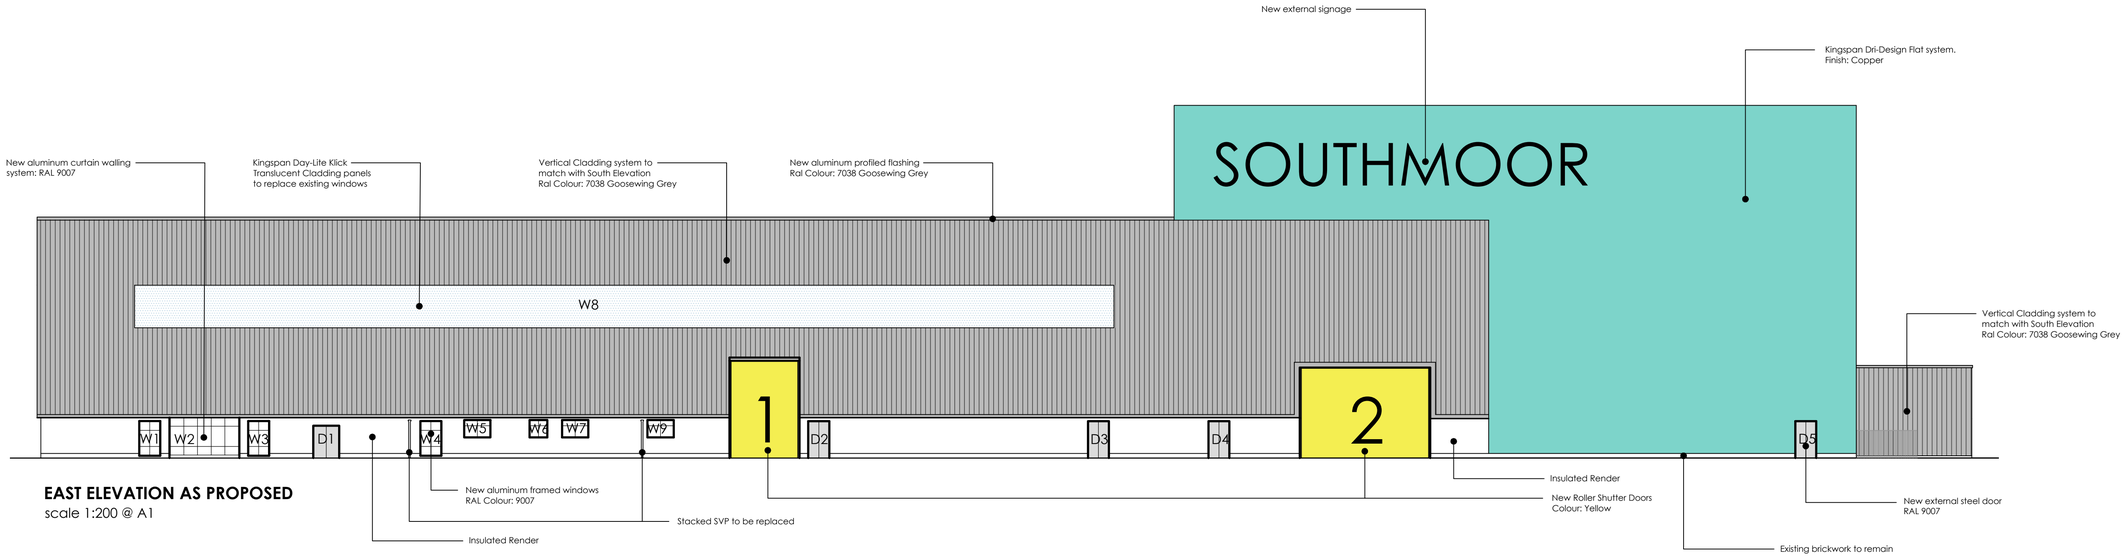

EAST ELEVATION AS PROPOSED
scale 1:200 @ A1

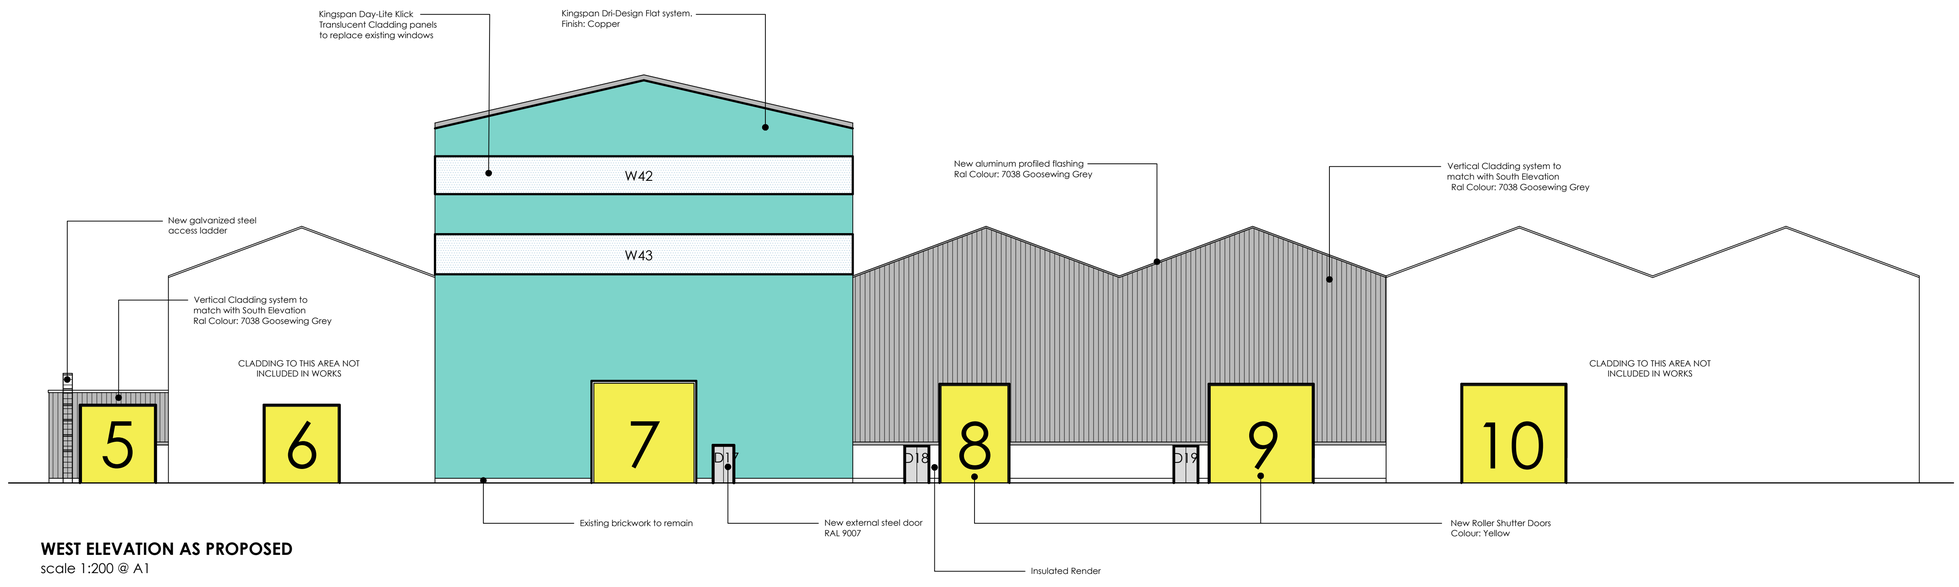

WEST ELEVATION AS PROPOSED
scale 1:200 @ A1

© COPYRIGHT WAINWRIGHT & CO

WAINWRIGHT & CO.
CHARTERED SURVEYORS

5,Park Place, Leeds, LS1 2RU
T - 0113 3453933
W - www.wainwrightandco.co.uk

PURPOSE OF ISSUE: Planning

CLIENT
SOUTH STREET CAPITAL

PROJECT
Southmoor Industrial Estate
Wythenshaw, Manchester, M23 9XD

TITLE
Block A Elevations
East & West Elevations as Proposed

SCALES	DATE	DRAWN	CHECKED
1:200	2018.01.30	DD	GW

FILE / DRAWING NAME | REV CODE

PROJECT NR	UNIQUE NR
WACBLD504	**005**

File Path: Z:\Live Projects\WACBLD504_SSC_Manchester Cladding Elevations\6. Designs\(SK) Sketch Scheme\CAD\2018 03 09 - Block A Site Elevations.dwg, Saved: 09 March 2018 17:12:49, By: CAD

Date Plotted: 16 March 2018 09:44:31