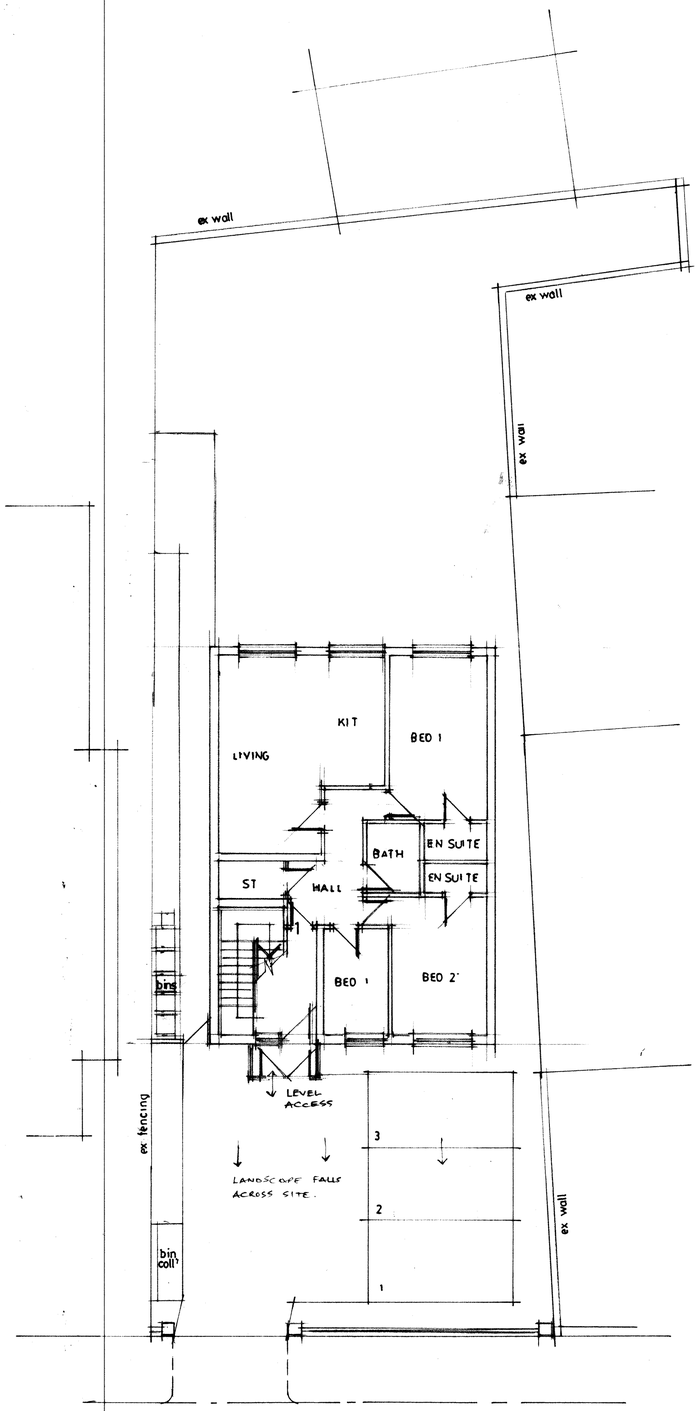

GROUND FLOOR PLAN

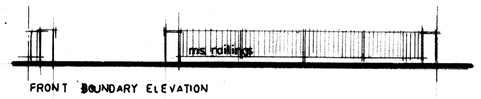

FRONT BOUNDARY ELEVATION



FRONT ELEVATION

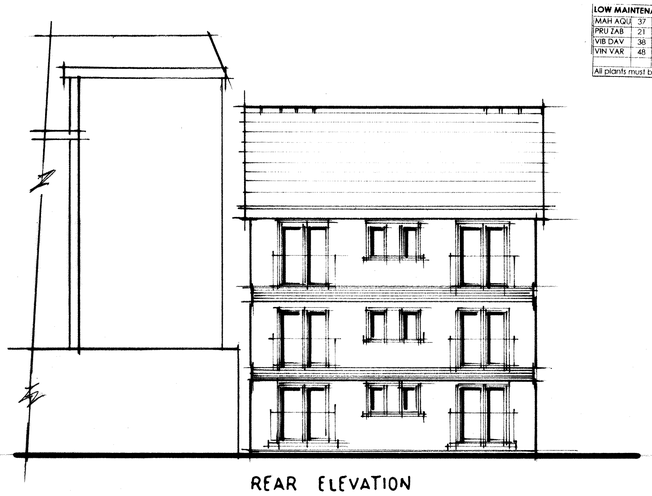

REAR ELEVATION

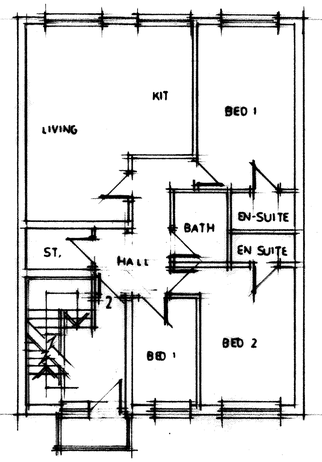

FIRST FLOOR PLAN

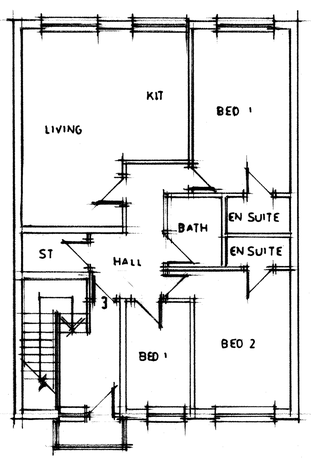

SECOND FLOOR PLAN

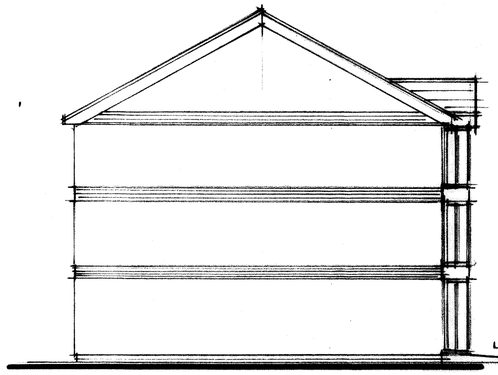

SIDE ELEVATION

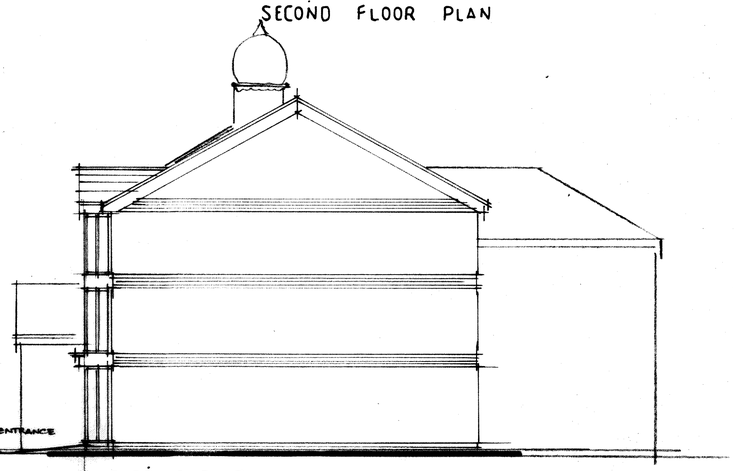

SIDE ELEVATION

LOW MAINTENANCE SHRUBS & GROUNDCOVERS

MAH AQU	37	Mahonia aquifolium	Groundcover Mahonia	V	3L30-40cm	4/m2
PRU ZAB	21	Prunus laurocerasus Zabeliana	Groundcover Laurel	V	3L30-40cm	3/ m2
VIB DAV	38	Viburnum davidii	Dwarf Viburnum	V	3L 30-40cm	4-5/m2
VIN VAR	48	Vinca major Variegata	Greater Periwinkle	V	2L 20-30cm	5/m2

All plants must be compact/ bushy specimens - not leggy

CLIENT
MR R YOUNIS
234, MAULDETH ROAD
BURNAGE M19 1AA

JOB TITLE
PROPOSED 3no. SELF-CONTAINED FLATS
60-62 CLARENCE ROAD
LONGSIGHT M13 0YE

DRG. TITLE
SCHEME DRAWING

HOLBOROW ORMESHER + Limited
architectural & interior design
Station House
Adams Hill
Knutsford
Cheshire WA16 6DN
telephone : 01565 652275
fax : 01565 750501

ISSUE	ORIGINAL	1	2	3	4	5	6	7
REVISION		A						
DATE		[illegible]						
DRAWN		[illegible]						
CHECKED								
APPROVED								
SCALE		1:100 at A1						

DRAWING NUMBER 1420/17/01 A

M 512650 R