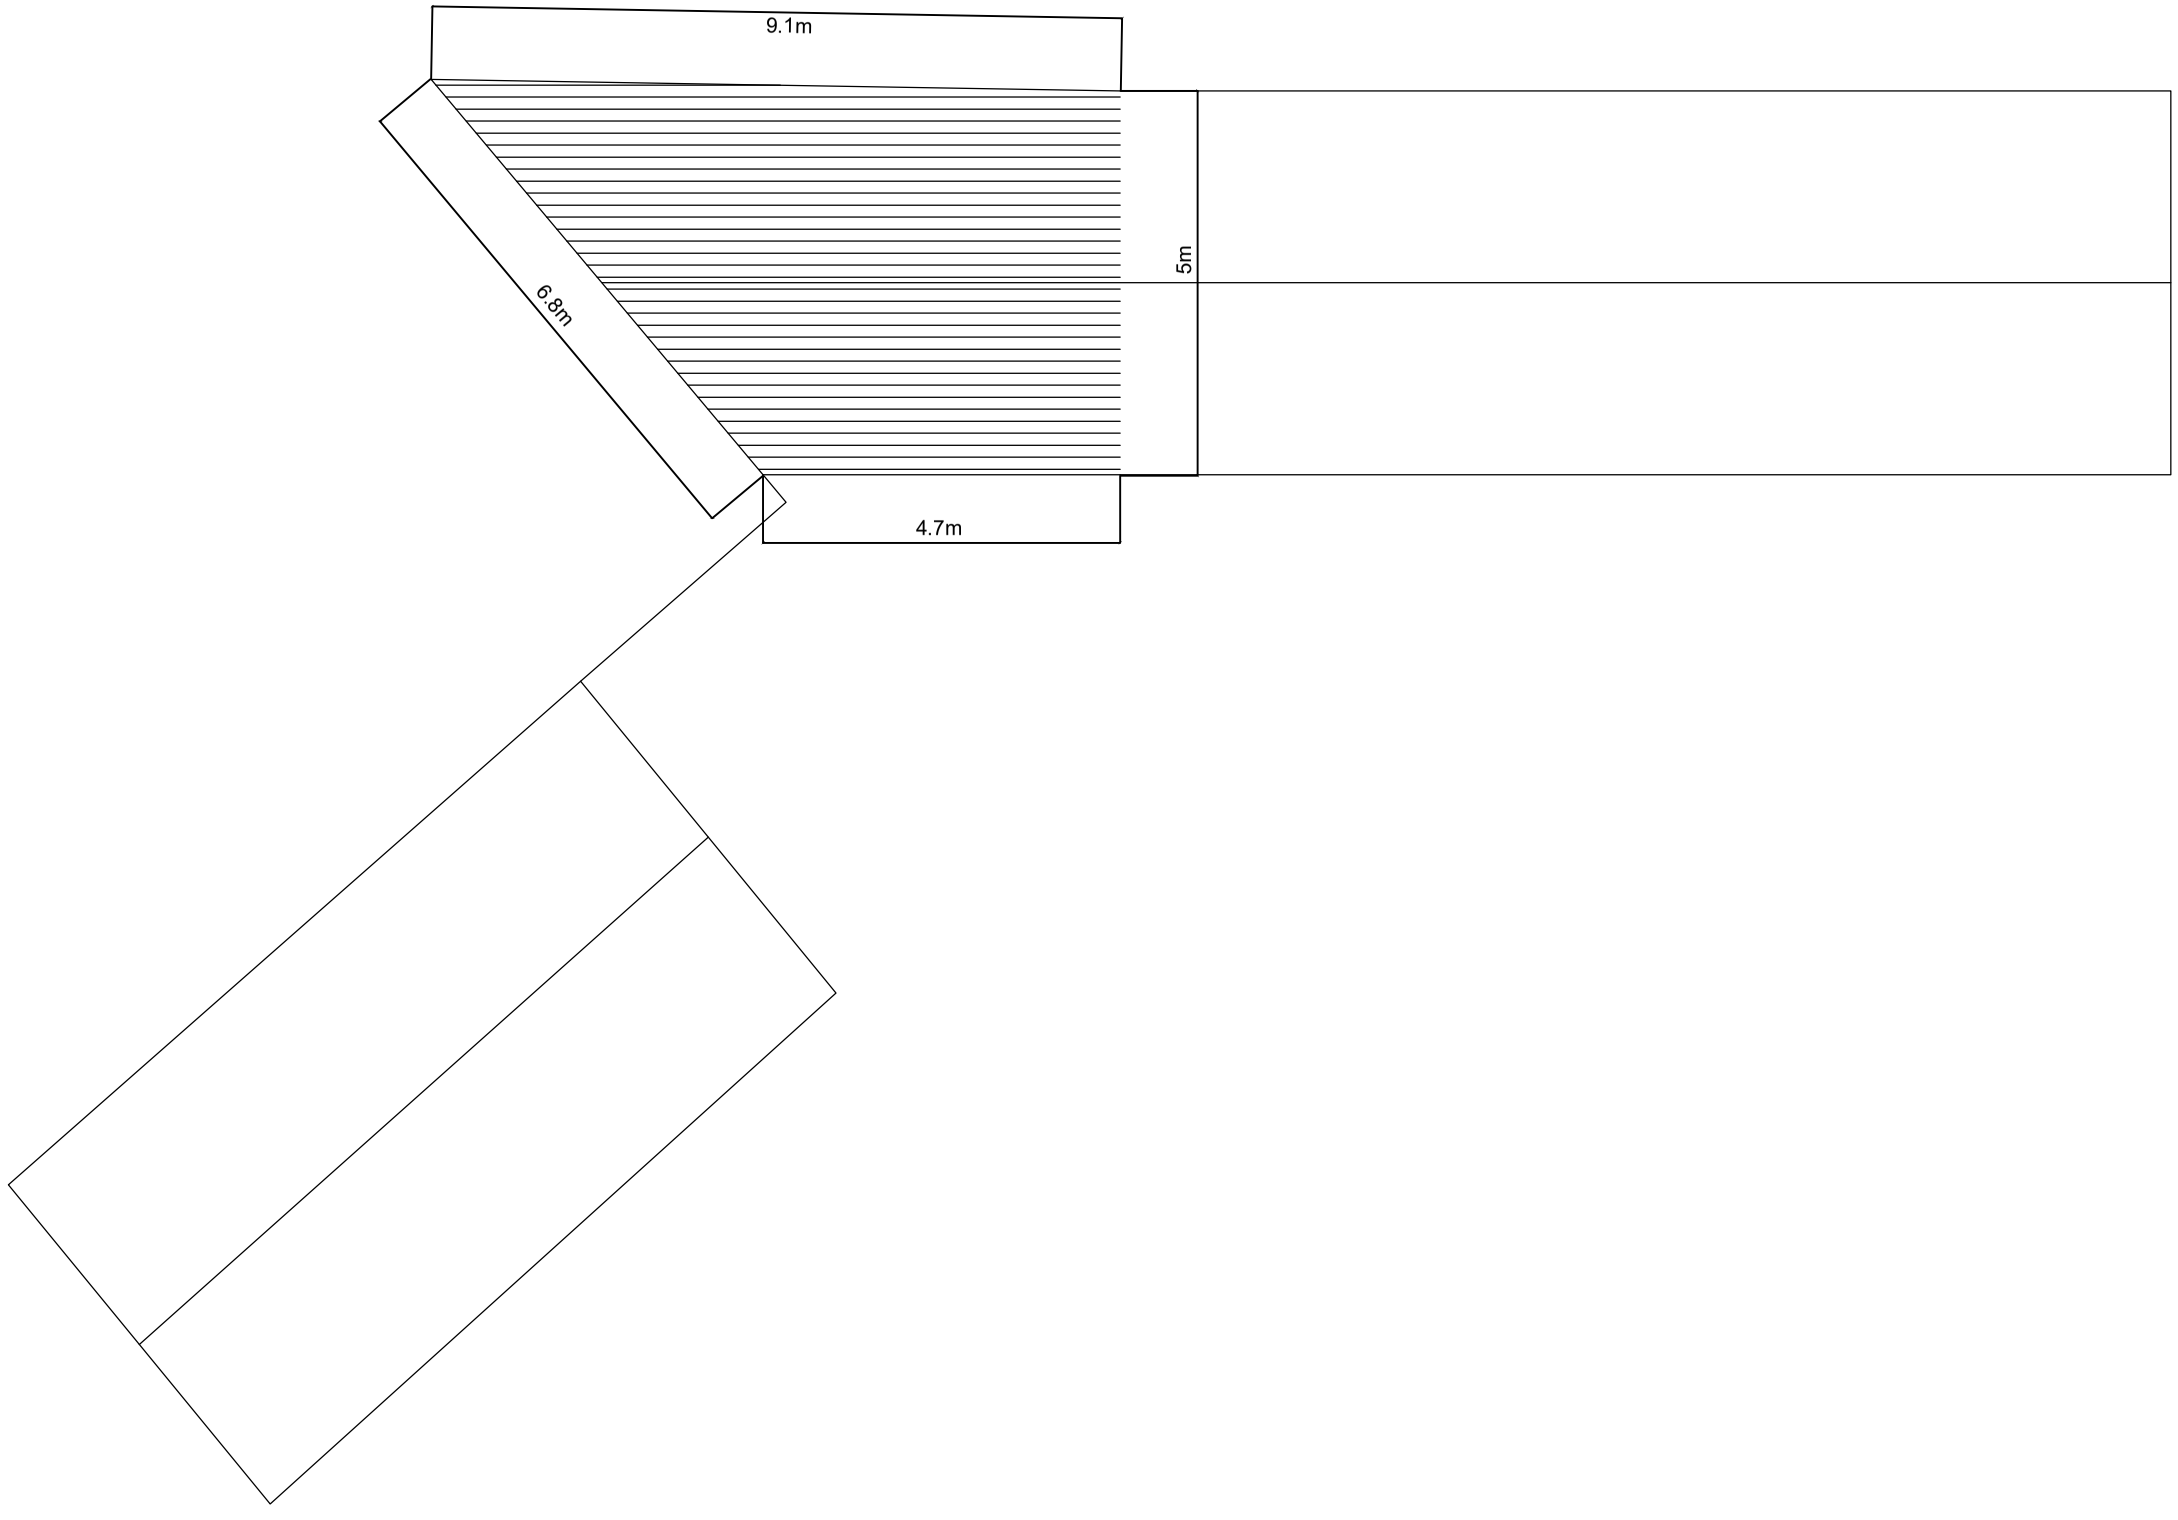

proposed roo f plan

Rev A 19/03/18 Roof amended to suit pre-app advice

project	Proposed Additional Unit at Levenshulme Antiques Village			donndesign	architects
client	Highland Property Management Ltd.				
dwg	Proposed roof plan		date created Dec 2017	tel 0161 480 9900 fax 0161 480 9905 email team@donndesign.co.uk web donndesign.co.uk	Donn Design Ltd 51 Greek St Stockport SK3 8AX
project no.	18.01				
dwg no.	05A	status	planning	this drawing is to be read in conjunction with all related drawings. do not scale from this drawing. all dimensions must be checked on site. any errors or omissions must be reported to the architect. this drawing is copyright of donn design ltd.	
scale	1:100 @ A3		QA		