
AS PROPOSED SITE PLAN

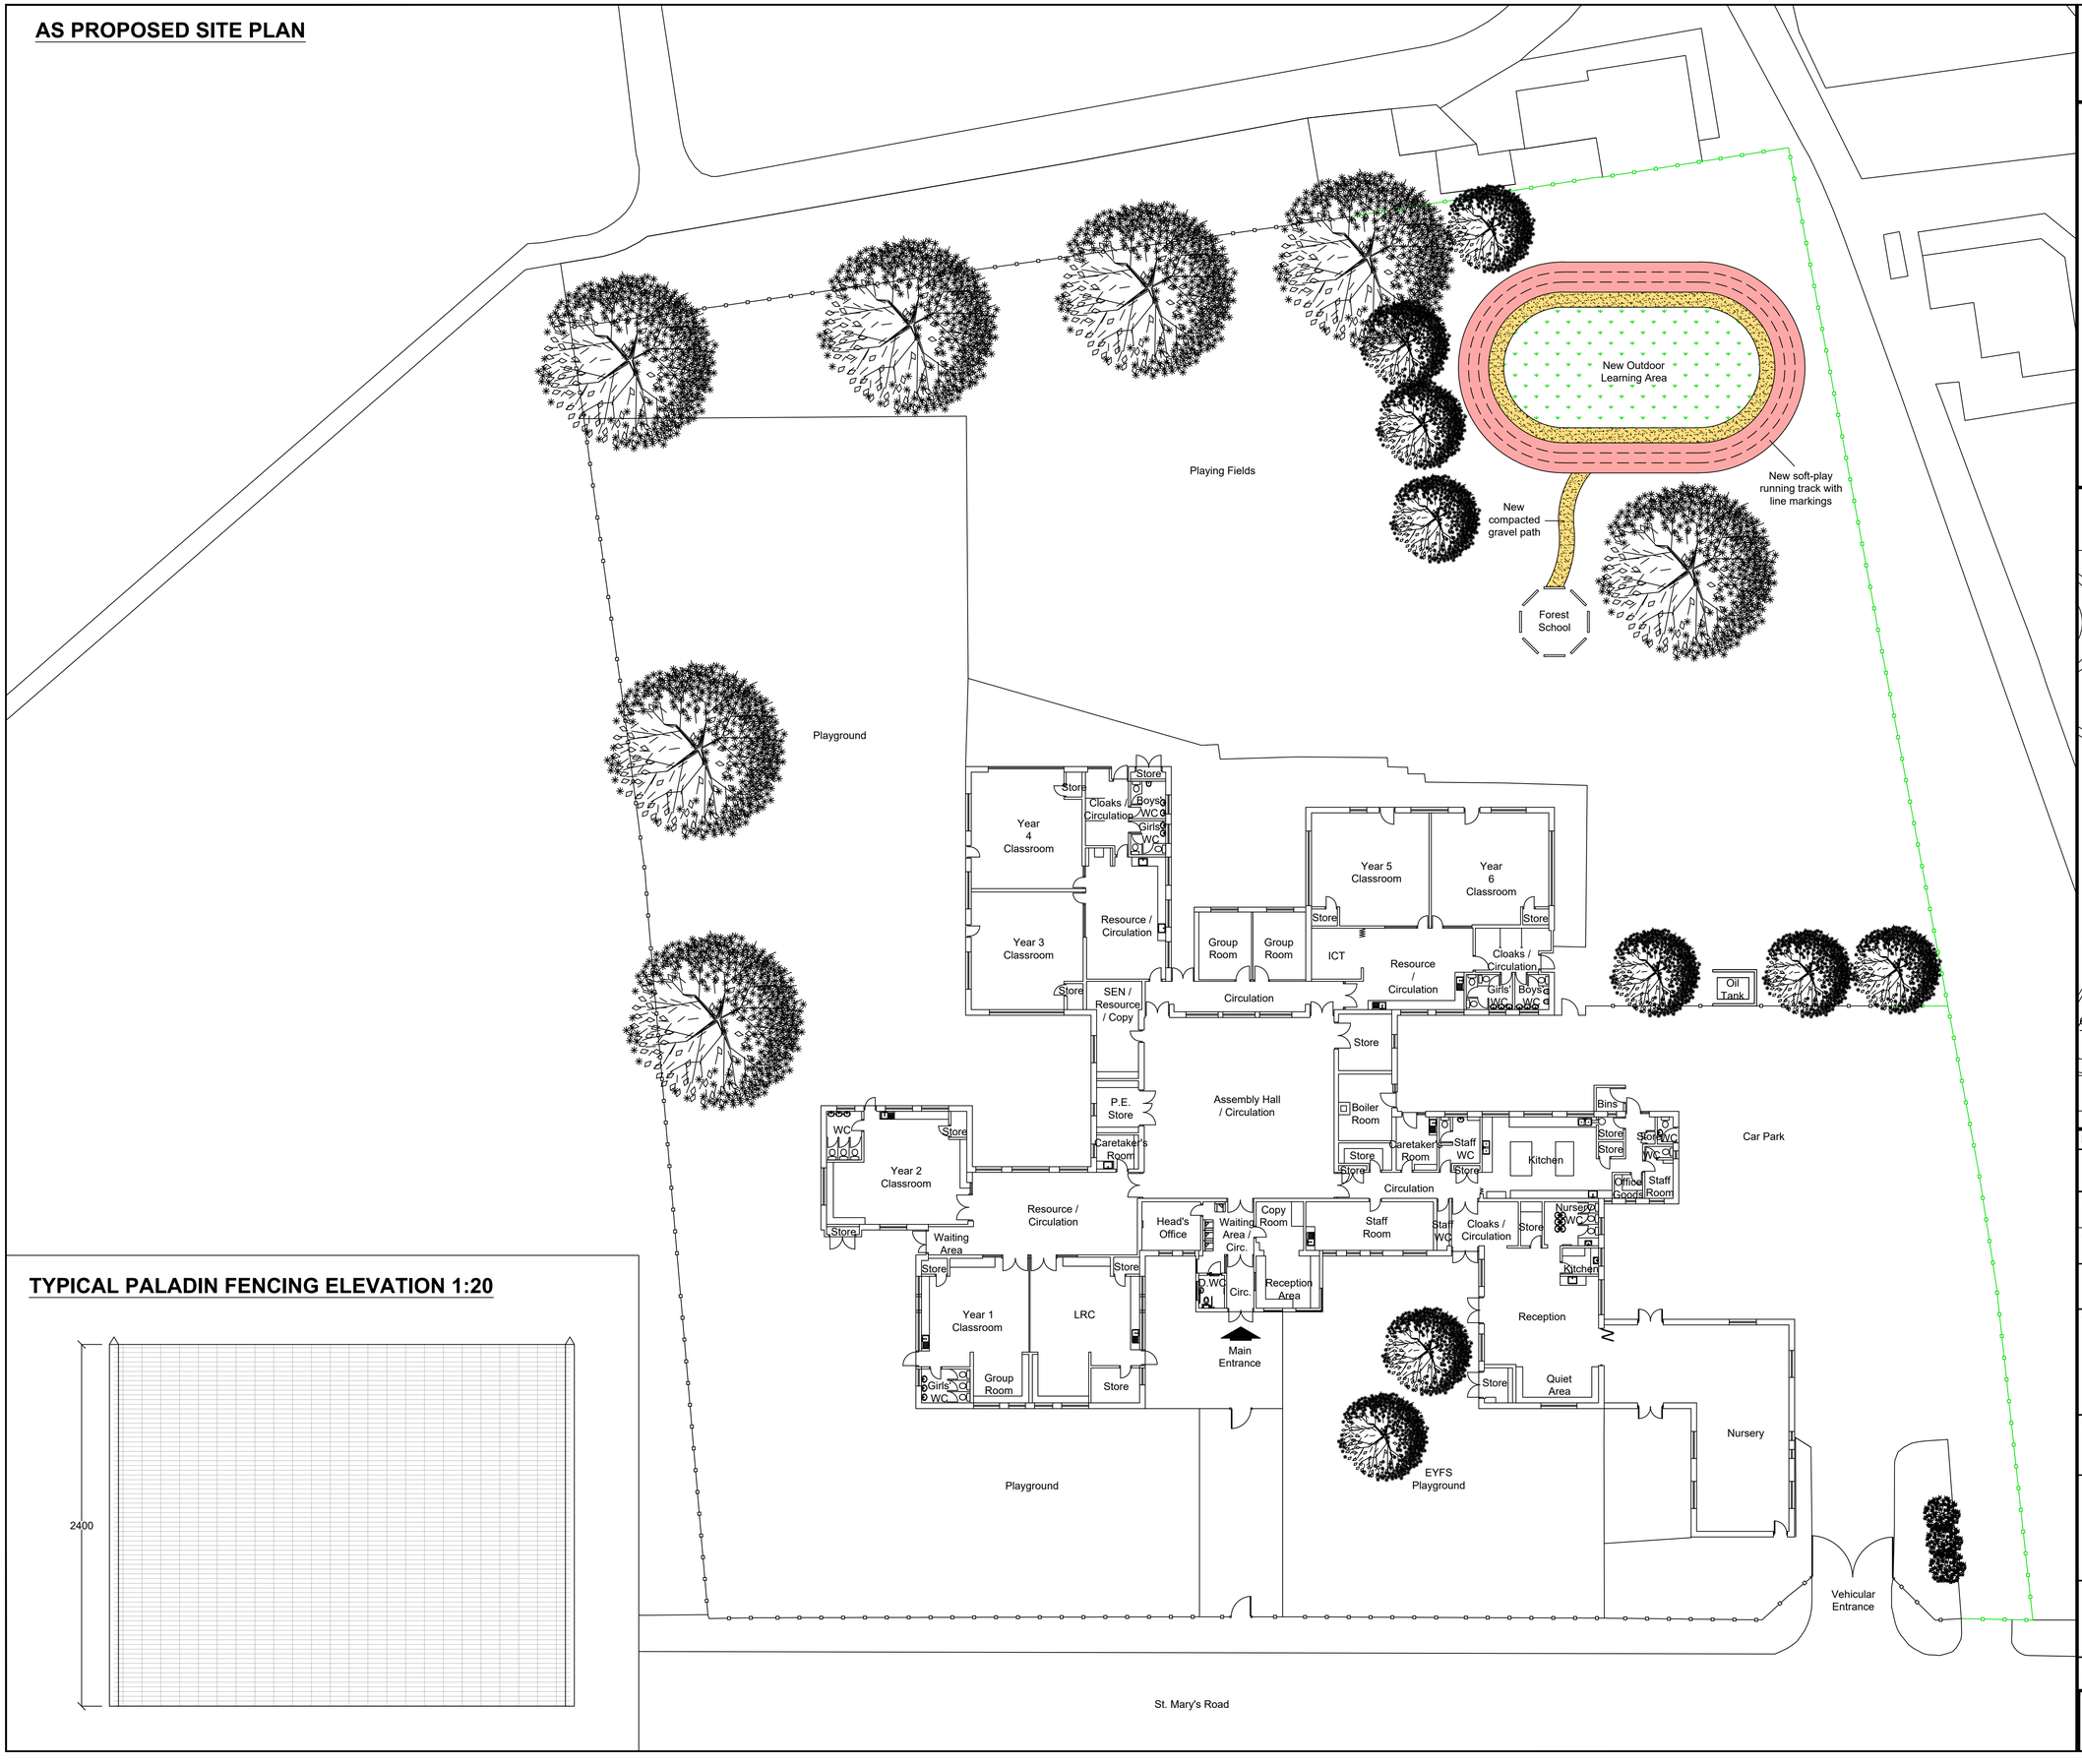

Note:
Contractor is to verify all dimensions and levels on site prior to site works commencement. Under no circumstances are any dimensions or levels to be scaled from this drawing number for the purpose of manufacturing components. Contractor to report any discrepancies to the Designer.

DRAWING KEY

- Denotes line of new / relocated 2.4m high paladin fencing.
- New 1.0m wide compacted gravel path.
- New 2.0m wide soft play covered running track with lane markings.
- New Outdoor Learning Area with grass covering.

SITE LOCATION PLAN 1:1250

TYPICAL PALADIN FENCING ELEVATION 1:20

REVISION	DESCRIPTION	DATE
-	PLANNING	MAR 18

		SIGNATURE	DATE
SCALE 1:200	DRAWN	LK	MAR 2018
ORIGINAL SIZE A1	CHECKED	MAB	MAR 2018
	APPROVED	MB	MAR 2018

This drawing is copyright and may not be reproduced or made use of unless expressly agreed by Bradbury Consulting Ltd

CLIENT

The Board of Governors
St. Mary's CofE Primary School
St. Mary's Road
Moston
Manchester
M40 0DF

PROJECT

Outdoor Learning Area & Perimeter Fencing Works

BRADBURY CONSULTING
Beech Lane, Wilmslow, Cheshire, SK9 5ER
WEB: www.bradbury-consulting.co.uk
TEL: 01625 522 209

TITLE

PROPOSED SITE PLAN

JOB NUMBER

St. Mary's CofE Primary School

DRAWING NUMBER

PL02