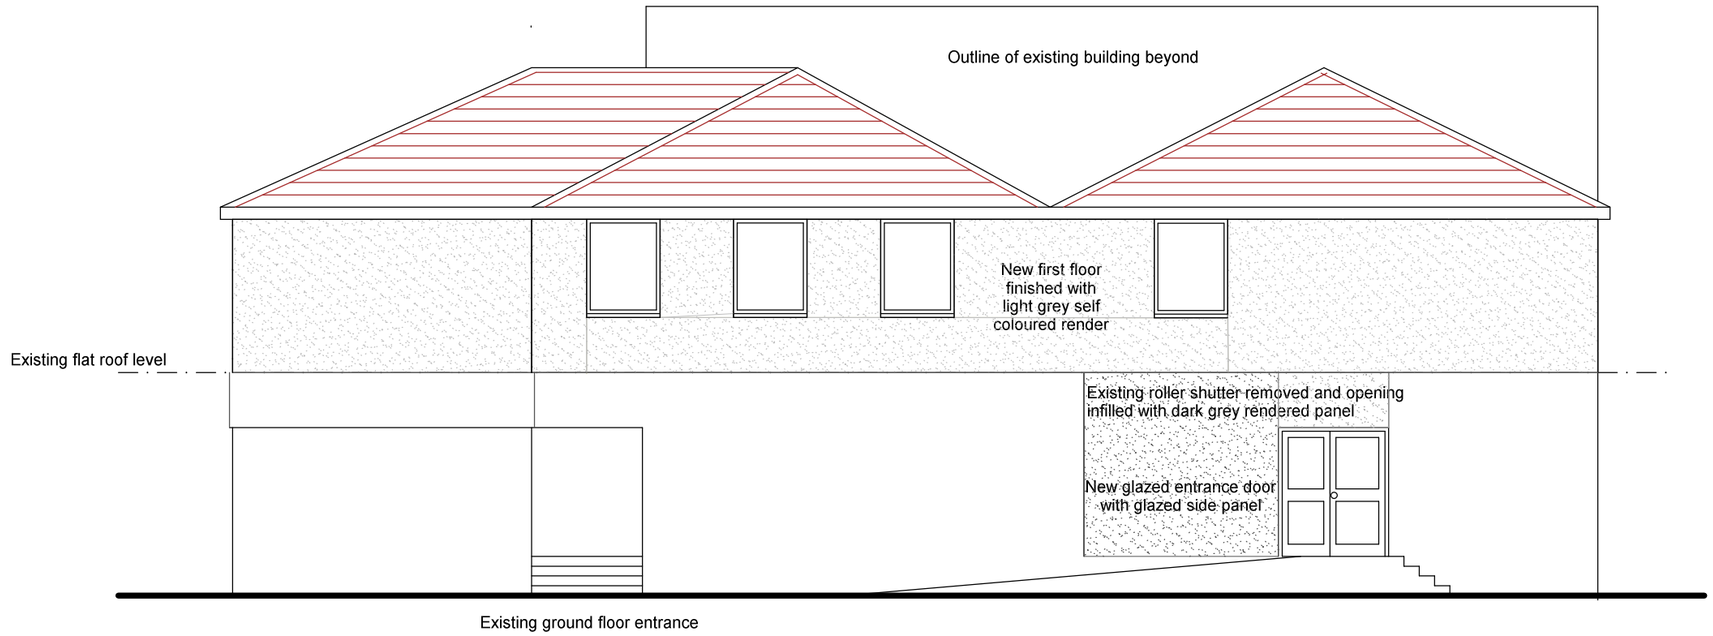

North Elevation Facing Precinct

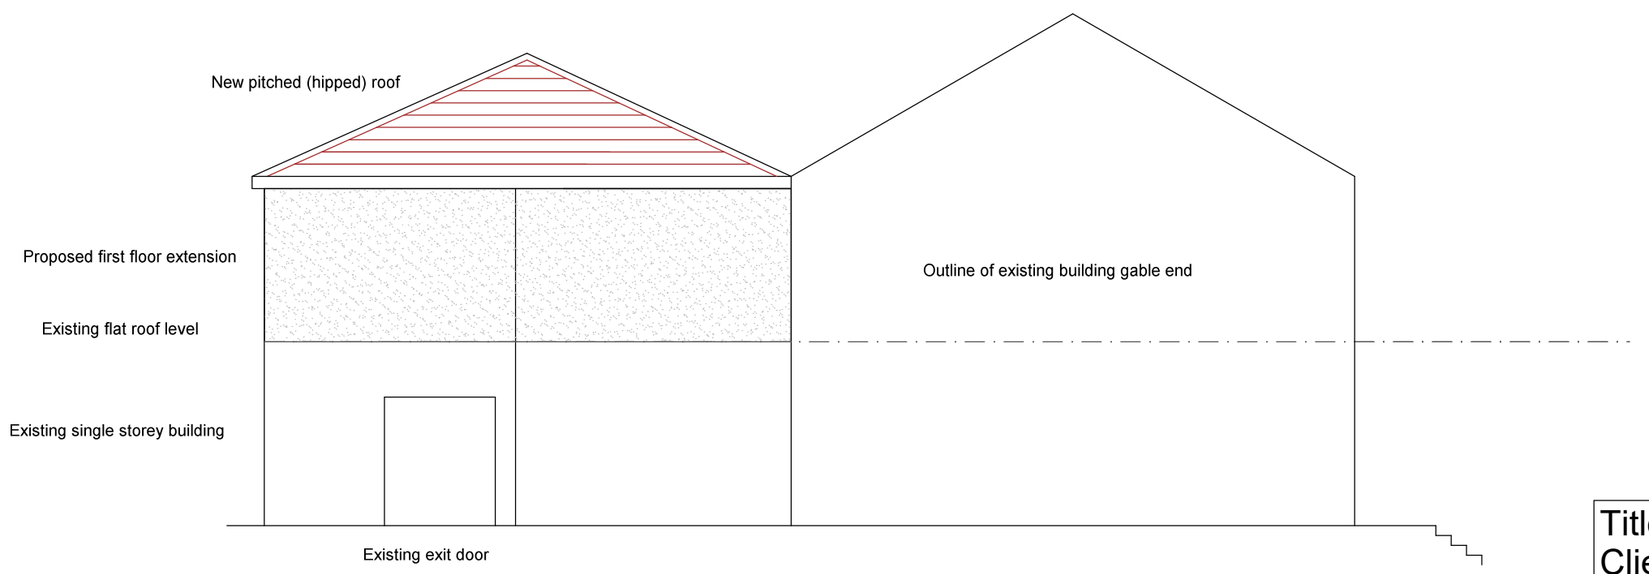

West Elevation Facing Car Park

Title: Proposed Elevations
Client: Pathfinder Church

Scale 1:100 Date: Oct 2016 Dwg Nr PAT 01/07

TFS Design Ltd.,
PO Box 112,
HEYWOOD OL10 9AA e-mail:tfsdesign@btinternet.com
Tel 01706 659551 Fax: 01706 645729