
- BOWKER SADLER PARTNERSHIP LIMITED
- THIS DRAWING IS THE SUBJECT OF COPYRIGHT WHICH VESTS IN BOWKER SADLER PARTNERSHIP LIMITED. IT IS AN INFRINGEMENT OF COPYRIGHT TO REPRODUCE THIS DRAWING, BY WHATEVER MEANS, INCLUDING ELECTRONIC, WITHOUT THE EXPRESS WRITTEN CONSENT OF BOWKER SADLER PARTNERSHIP LIMITED WHICH RESERVES ALL ITS RIGHTS

  BOWKER SADLER PARTNERSHIP LIMITED ASSERTS ITS RIGHTS TO BE IDENTIFIED AS THE AUTHOR OF THIS DESIGN

- DRAWING NOT TO BE SCALED.
- REPORT ERRORS & OMISSIONS TO ARCHITECT.
- CHECK ALL DIMENSIONS ON SITE
- DRAWING TO BE READ IN CONJUNCTION WITH THE HEALTH AND SAFETY PLAN AND ALL RELEVANT RISK ASSESSMENTS

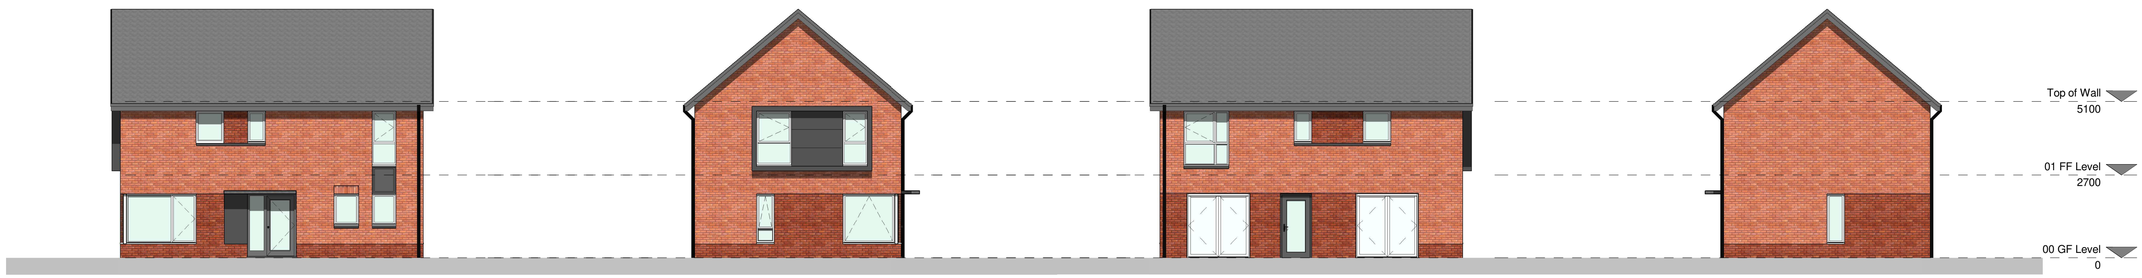


Front
1 : 100


Left
1 : 100

Rear
1 : 100


Right
1 : 100

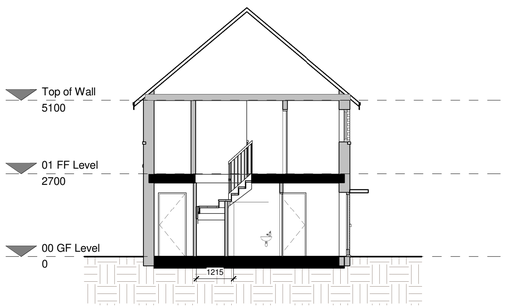

Section through stairs
1 : 100

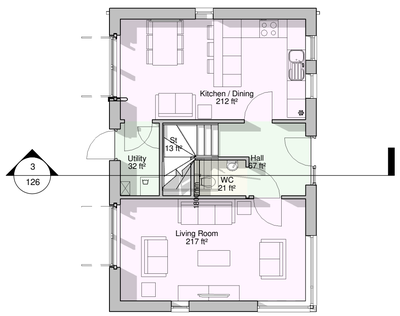

Ground Floor Plan
1 : 100

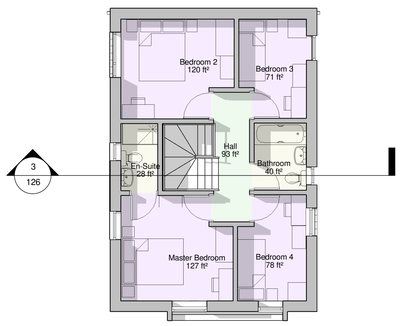

First Floor Plan
1 : 100



3D View 1

Floor Area	
Level	**Area**
00 GF Level	597 ft²
01 FF Level	597 ft²
	1195 ft²

REV.	DATE	DRN.		CHKD.
A	27.06.17	PB	Floor areas amended and design development	CL

PROJECT
Yewtree Lane, Northenden

CLIENT
Yewtree Lane Development Ltd.

DRAWING
Block 4 floor plans, elevations and 3d view

SCALE	SHEET SIZE	DRAWN	CHECKED	DATE
1 : 100	@ A1	AD	CL	31.07.17

BOWKER SADLER**ARCHITECTURE**
A: Hatherlow House, Hatherlow, Romiley, Stockport SK6 3DY
T: 0161 406 7333
E: bsp@bowker-sadler.co.uk
W: www.bowker-sadler.co.uk

JOB No	DRAWING No	REVISION
17-027	126	A

STATUS
Planning

Building Information Modeling

1:5
1:50 1m 2 3 4 5 6 7m

1:1
1:100 1m 2 3 4 5 6 7 8 9 10 11 12 13 14 15

P:\2017\17-027\Drawings\planning\wetra-Block 4.rvt