
DO NOT SCALE, ONLY USE FIGURED DIMENSIONS. SHOULD ANY DISCREPANCIES BE FOUND WITH THIS DRAWING, PLEASE INFORM THIS OFFICE. COPYRIGHT OF THIS DRAWING IS OWNED BY JMARCHITECTS.

270mm of loft insulation laid inbetween
and above existing ceiling joists - to meet
current building regs requirement L1B.

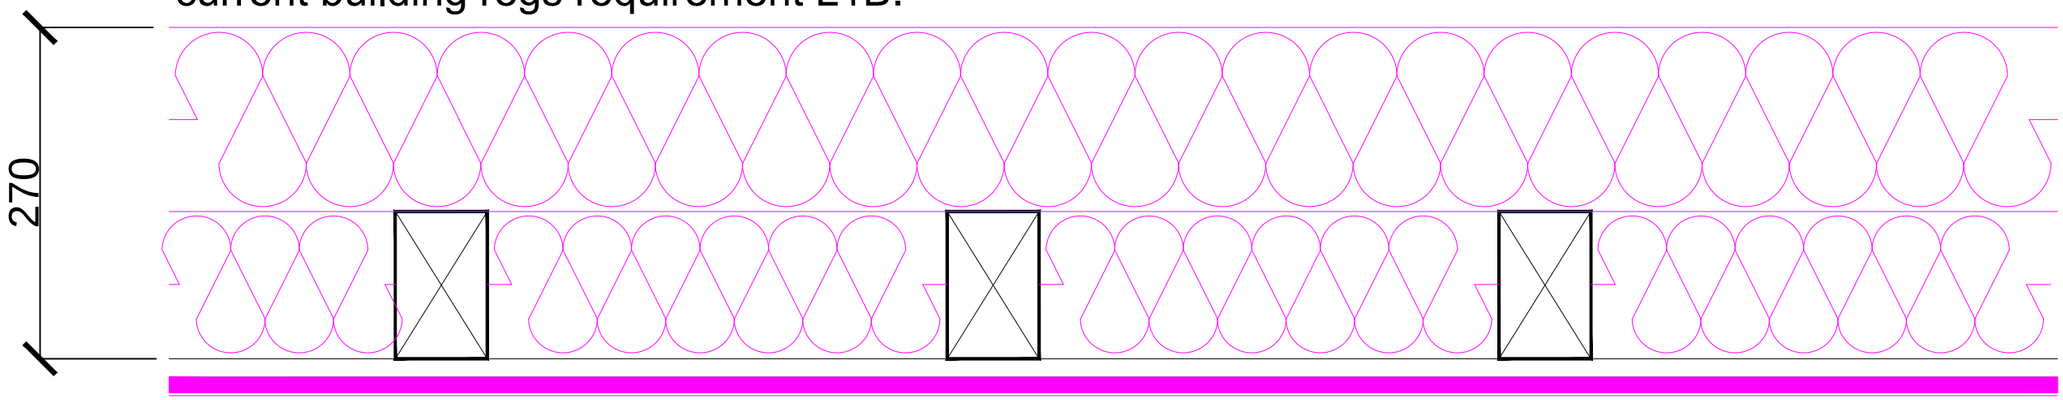

12.5mm Soundbloc fixed to underside of existing ceiling
with skim finish.
This will help even out existing ceiling and provide the
required noise reduction.

N.B. There is no decorative coving on the second floor.
The addition of Soundblock will not affect any decorations.

REV.	DESCRIPTION	DATE	DRN BY	CKD BY
-	FIRST ISSUE - PLANNER REQUEST	21.03.18	SKK	-

PROJECT
21 ST JOHN STREET | MANCHESTER

TITLE
SECOND FLOOR CEILING / LOFT FLOOR

CLIENT
PRIVATE CLIENT

JOB No.	DRAWING No.	REVISION
6266	A(35) 001	-
SCALE	DRAWN BY	CHECKED BY
1:5@A3	SKK	-
STATUS		DATE
PLANNING		21.03.2018

jmarchitects
3A
Princess Street
Manchester
M1 6HS

T: 0161 200 6300

manchester@jmarchitects.net
www.jmarchitects.net