
COPYRIGHT OF ATELIER MB LTD
DO NOT SCALE FROM THIS DRAWING
DIMENSIONSTO BE CHECKED ON SITE

Key

- Existing
- Proposed
- Existing To Be Removed - Non Original Fabric
- Existing To Be Removed - Original Fabric

SUNLIGHT HOUSE

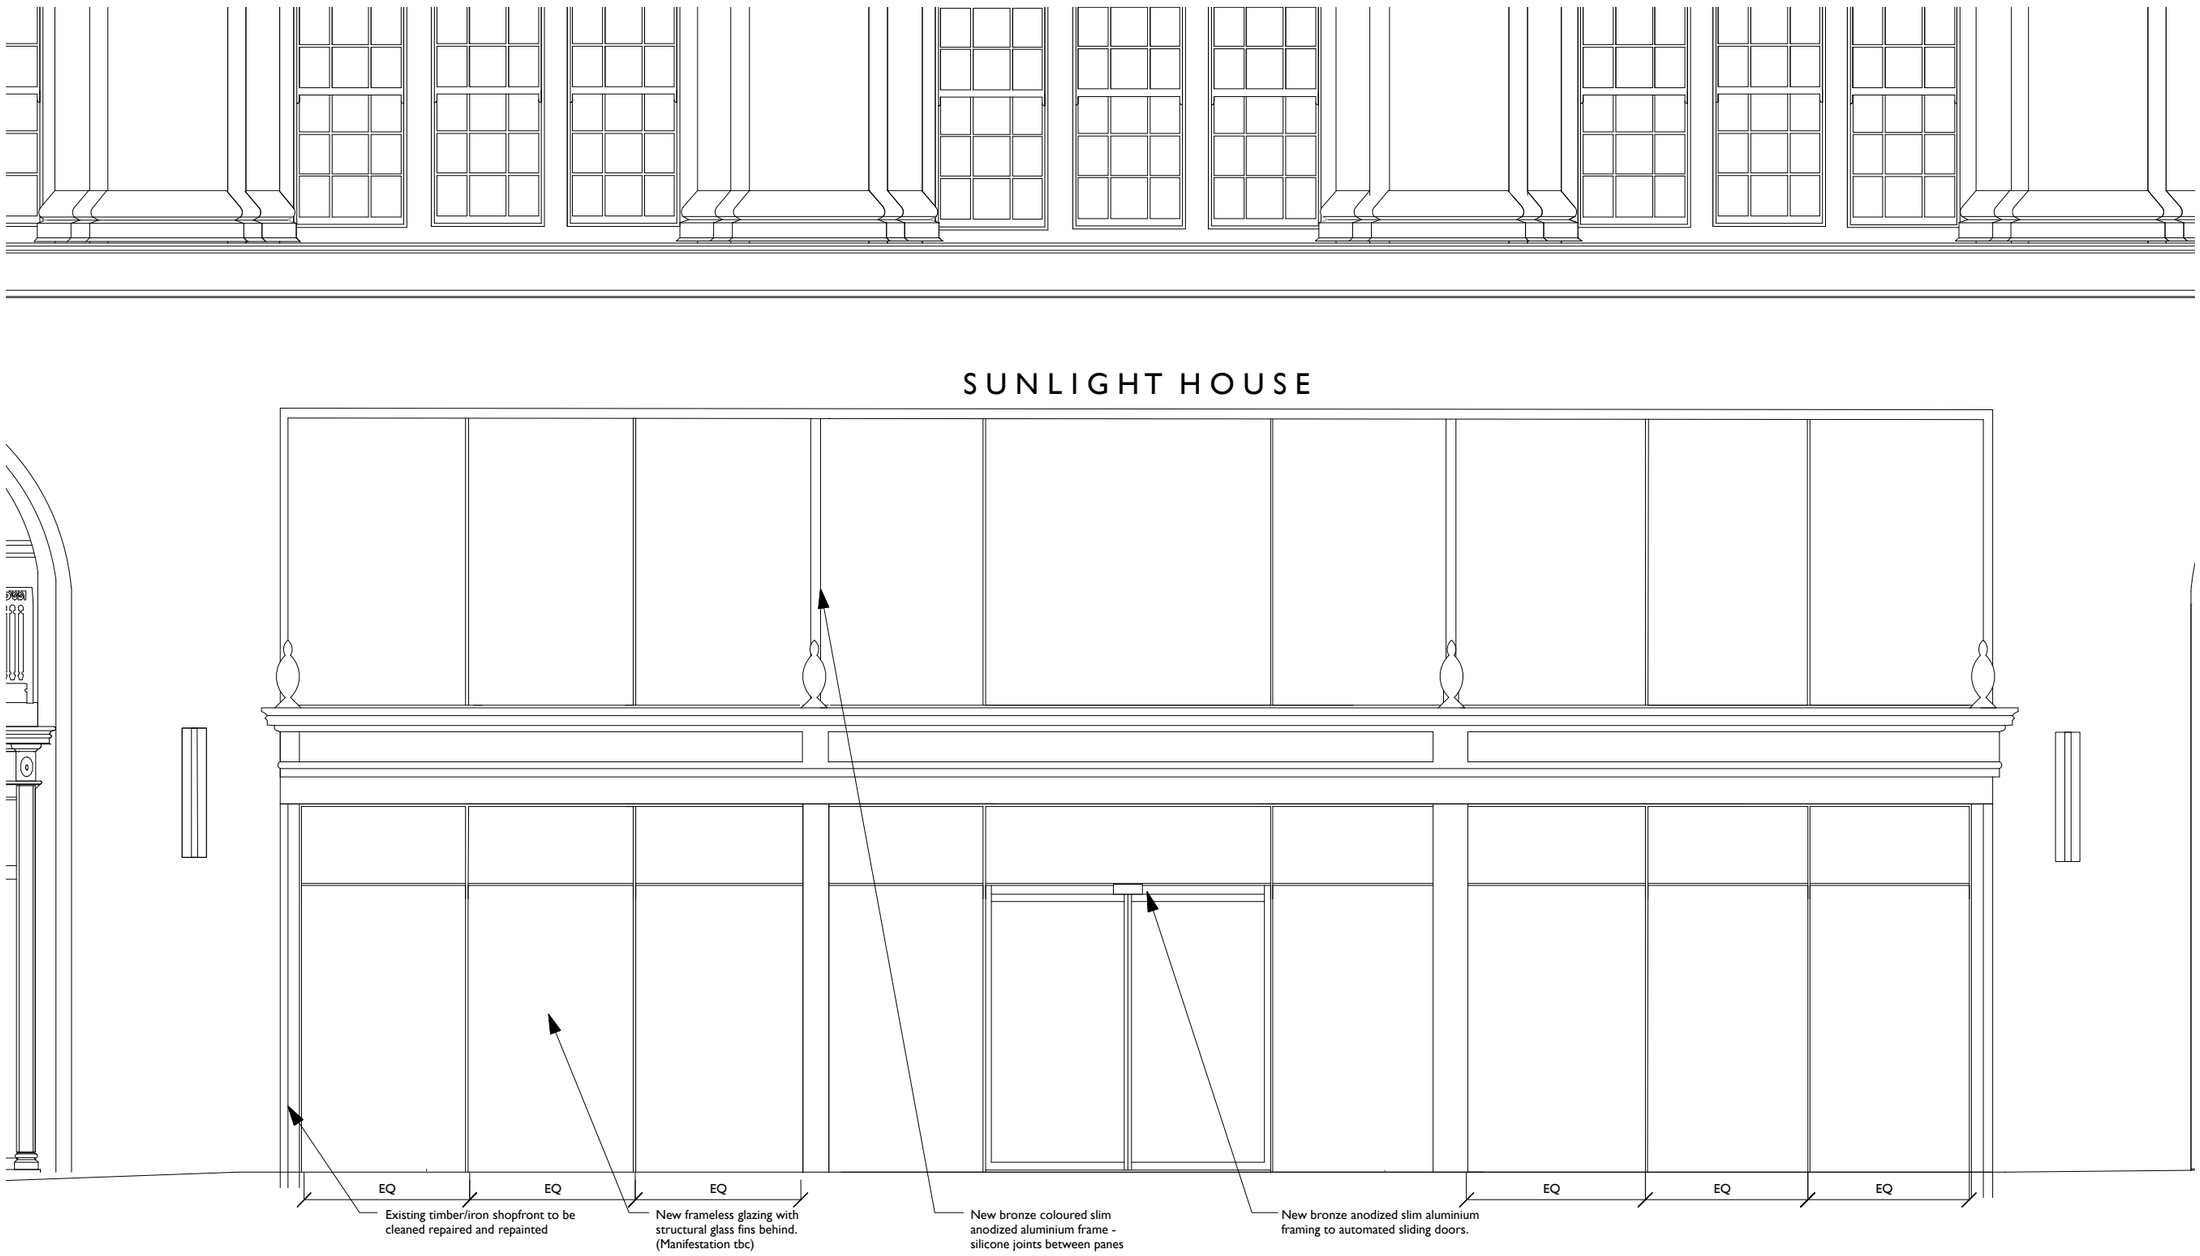

Rev	Note	DRN	CHK
B 30.02.14	Fabric for removal not indicated	VC	ZS
A 30.01.18	Bronze cladding omitted. 1st floor windows replaced.		

Sunlight House

Little Quay Street
New Entrance

scheme 1538
drwg no. **P(202)**
rev B

scale 1:50@A3 unless labelled
date first drawn Feb 18
drawn VC

SK sketch P proposed T tender C construction AB asbuilt

www.ateliermb.co.uk
t 0161 236 0051
e architect@ateliermb.co.uk

Atelier MB
Urban Architects