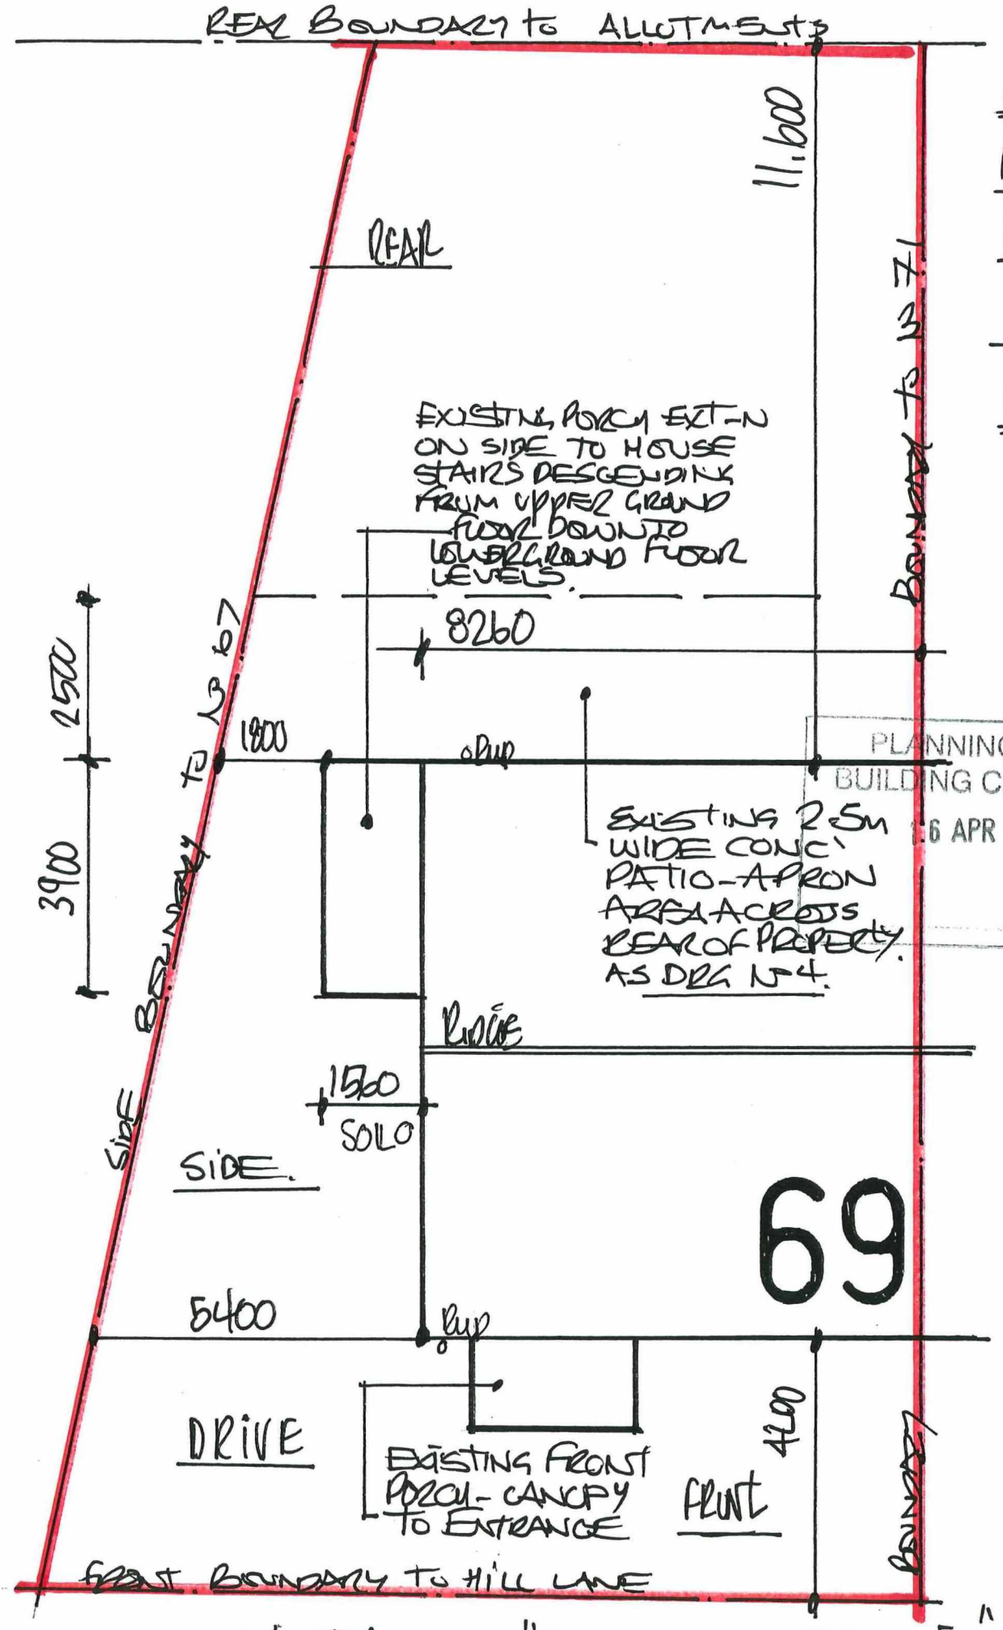

1:100 EXISTING "BLOCK PLAN"

ADDRESS:-

No 69. HILL-LANE,

BLACKLEY,

MANCHESTER, M9 6PF.

MARCH-APRIL - 2018.

EXTEND EXG PATIO TO SIDE OUT FROM EXISTING PATIO LEVEL AND RAISED VERANDAH TO REAR OF PROPOSED EXTENSION

PLANNING AND BUILDING CONTROL
16 APR 2018

DRG No: 1

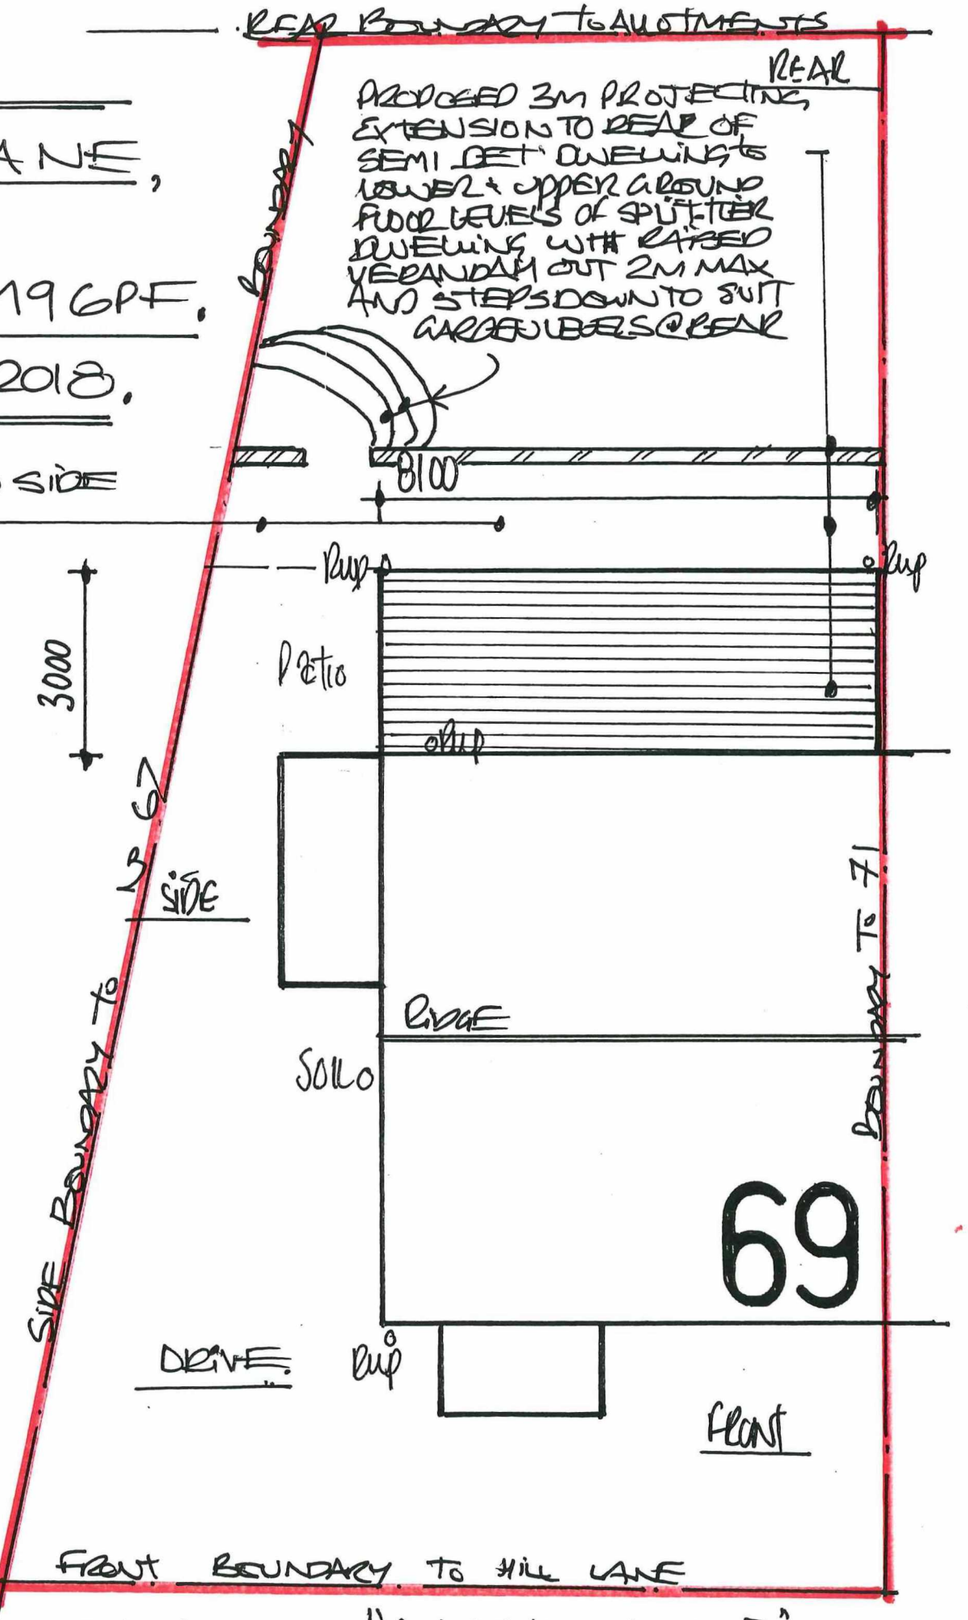

1:100 PROPOSED - "BLOCK - PLAN"