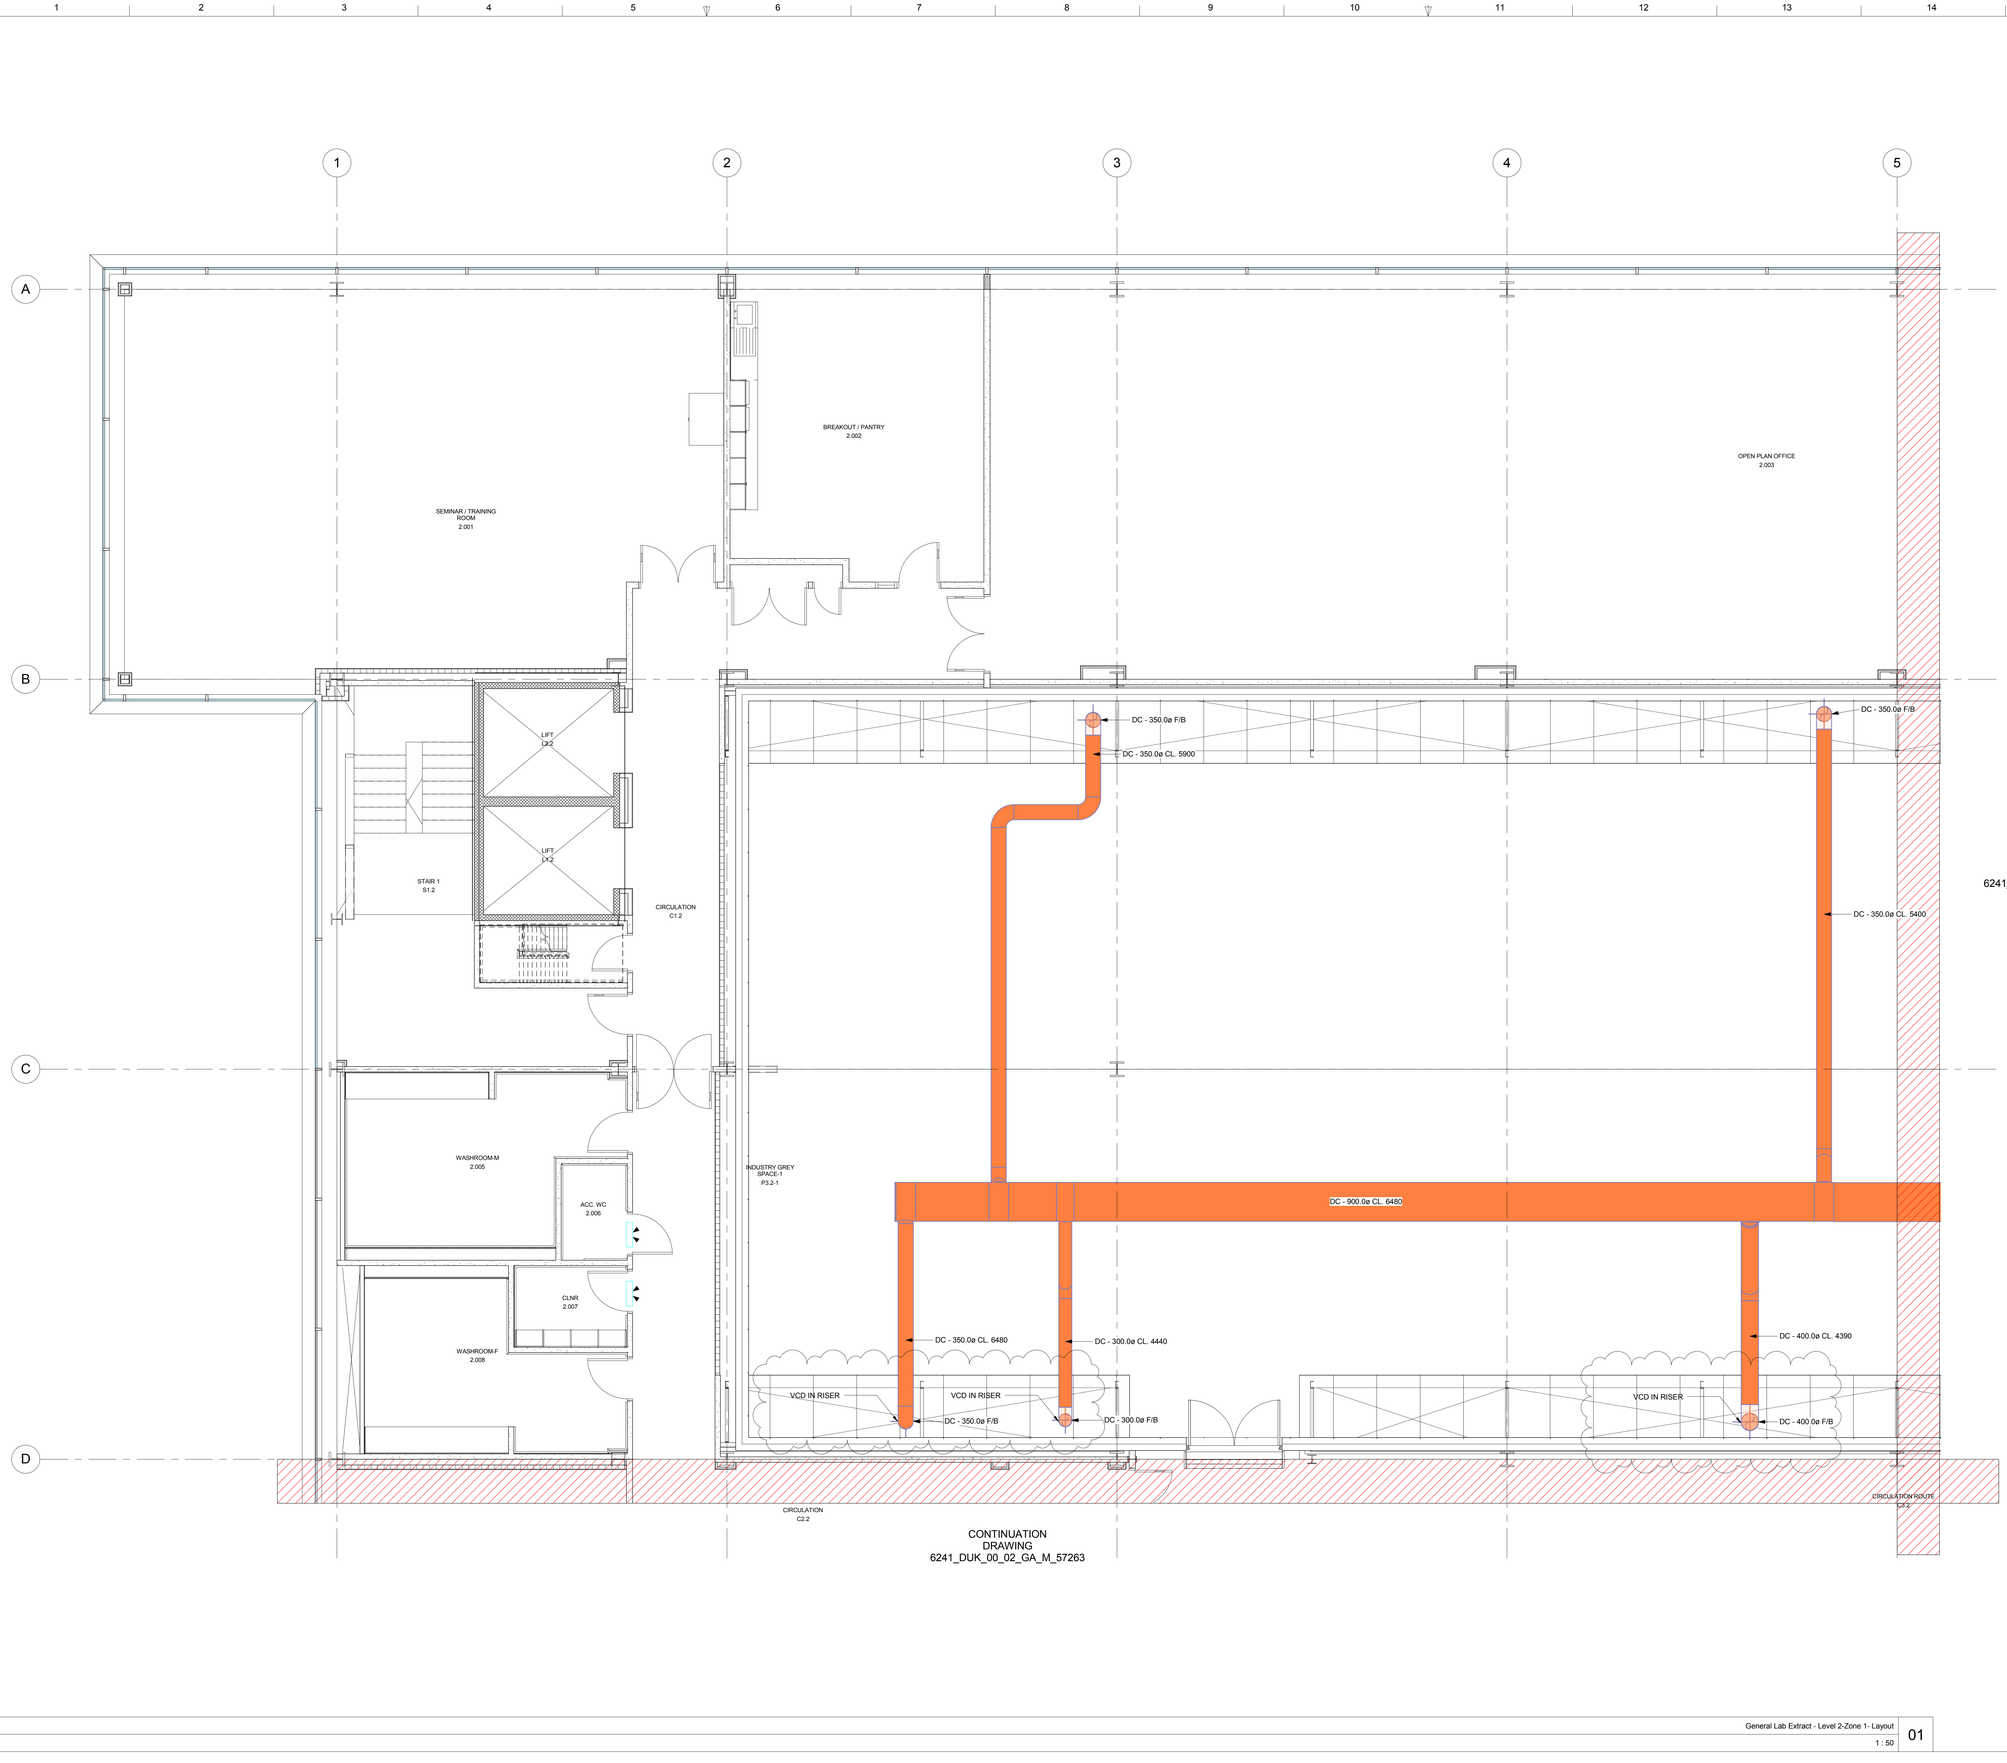

CONTINUATION DRAWING
6241_DUK_00_02_GA_M_57262

CONTINUATION DRAWING
6241_DUK_00_02_GA_M_57263

General Lab Extract - Level 2-Zone 1- Layout
1 : 50
01

KEY PLAN

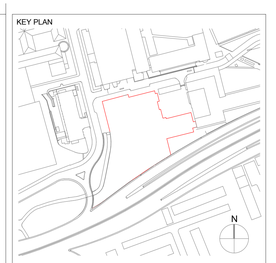

PROJECT NAME AND LOCATION:
GRAPHENE ENGINEERING INNOVATION CENTRE
THE UNIVERSITY OF MANCHESTER
MANCHESTER, M13 9PL

OWNER:
THE UNIVERSITY OF MANCHESTER
OXFORD ROAD, MANCHESTER, M13 9PL
TEL: +44 161 306 6000

PROJECT MANAGER / COST MANAGER:
ARCADIS LLP
34 YORK WAY
LONDON, N1 9AB
TEL: +44 20 7812 2000

ARCHITECT OF RECORD:
RAFAEL VIÑOLY ARCHITECTS PC
2ND FLOOR, 84 SILK STREET, ANCOATS
MANCHESTER, M4 6BJ
TEL: +44 161 277 6800

CIVIL / STRUCTURAL ENGINEER:
RAMBOLL UK
3RD FLOOR, KINGS COURT, 2 - 4 EXCHANGE STREET
ST MARY'S GATE, MANCHESTER, M2 7HA
TEL: +44 161 827 1890

BUILDING SERVICES ENGINEER:
CH2M
CITY PARK, 368 ALEXANDRA PARADE
GLASGOW, G31 3AU
TEL: +44 141 552 2000

LANDSCAPE ARCHITECT:
PLANIT
2 BACK GRAFTON STREET, ALTRINCHAM
CHESHIRE, WA14 1DY
TEL: +44 161 928 9281

REV	DESCRIPTION	DATE	DRWN	APRV
4	VCDs ADDED TO MATCH P&ID	26/09/2017	TB	GAD
3	CONTRACT ISSUE	23/05/2017	GP	DC
2	CH2M-COMMENTS INCORPORATED	08/05/2017	TB	GAD
1	GENERAL UPDATES	24/03/2017	TB	GAD
0	FIRST ISSUE	27/01/17	TB	GAD
		-		

DRAWING ORIGINATOR:
Deerns UK
2nd Floor The Observatory
Chapel Walks, Manchester,
M2 1HL
Tel +44 (0) 161 413 0670
manchester@deerns.com

Balfour Beatty Kilpatrick

DRAWING TITLE:
General Lab Extract - Level 2-Zone 1- Layout

DATE:	SCALE:	SIZE:
01/27/17	1 : 50	A0

DRAWING NUMBER / FILE NAME:
6241_DUK_00_02_GA_M_57261

STAGE:	REV:
	4

DISCLAIMER:
THE ARCHITECT SHALL HAVE NO RESPONSIBILITY FOR ANY LIABILITY, LOSS, COST, DAMAGE OR EXPENSE ARISING FROM OR RELATING TO ANY USE OF THIS DOCUMENT FOR ANY PURPOSE OTHER THAN ITS INTENDED PURPOSE ON THIS PROJECT. THIS DOCUMENT IS PROTECTED BY COPYRIGHT.

THIS DOCUMENT IS TO BE CONSIDERED IN CONJUNCTION WITH ALL RELATED DOCUMENTATION.

ANY DISCREPANCIES IDENTIFIED IN THIS DOCUMENT MUST BE REPORTED IMMEDIATELY TO THE ARCHITECT OF RECORD BEFORE PROCEEDING.

CONTRACTORS MUST VERIFY ALL DIMENSIONS PRIOR TO PROCEEDING WITH ANY WORK. ONLY FIGURED DIMENSIONS ARE TO BE USED FOR VERIFICATION.

DOCUMENT STATUS:

MANCHESTER 1824
The University of Manchester