

existing front elevation

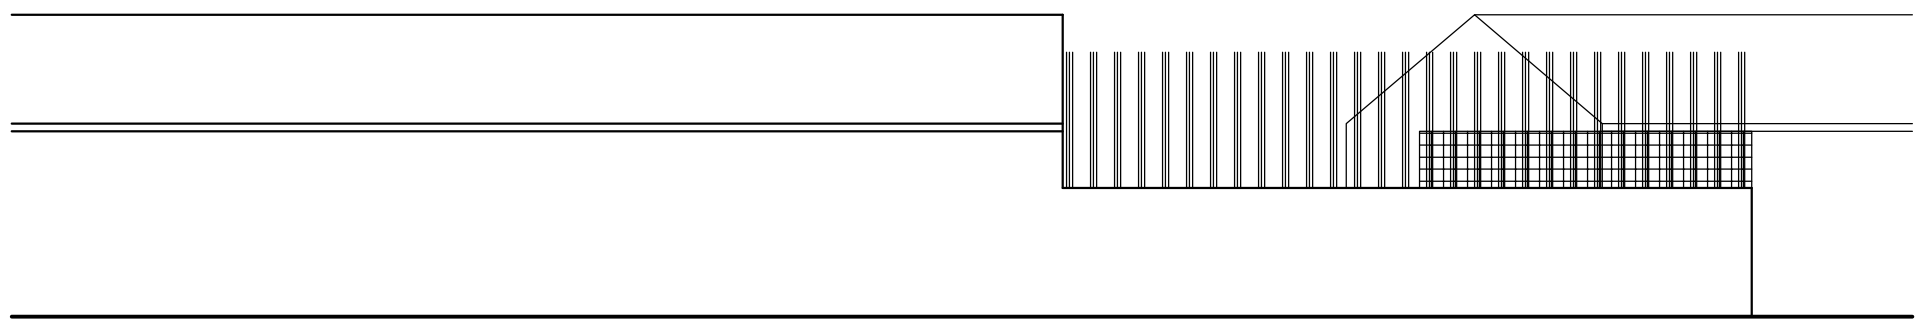

existing rear elevation

Rev A 26/02/18 Existing rear elevation added

project	Proposed Additional Unit at Levenshulme Antiques Village			donndesign architects	
client	Highland Property Management Ltd.				
dwg	Existing elevations		date created Dec 2017	tel 0161 480 9900	Donn Design Ltd
				fax 0161 480 9905	51 Greek St
				email team@donndesign.co.uk	Stockport
project no.	18.01			web donndesign.co.uk	SK3 8AX
dwg no.	03A	status	planning	this drawing is to be read in conjunction with all related drawings. do not scale from this drawing. all dimensions must be checked on site. any errors or omissions must be reported to the architect. this drawing is copyright of donn design ltd.	
scale	1:100 @ A3		QA		