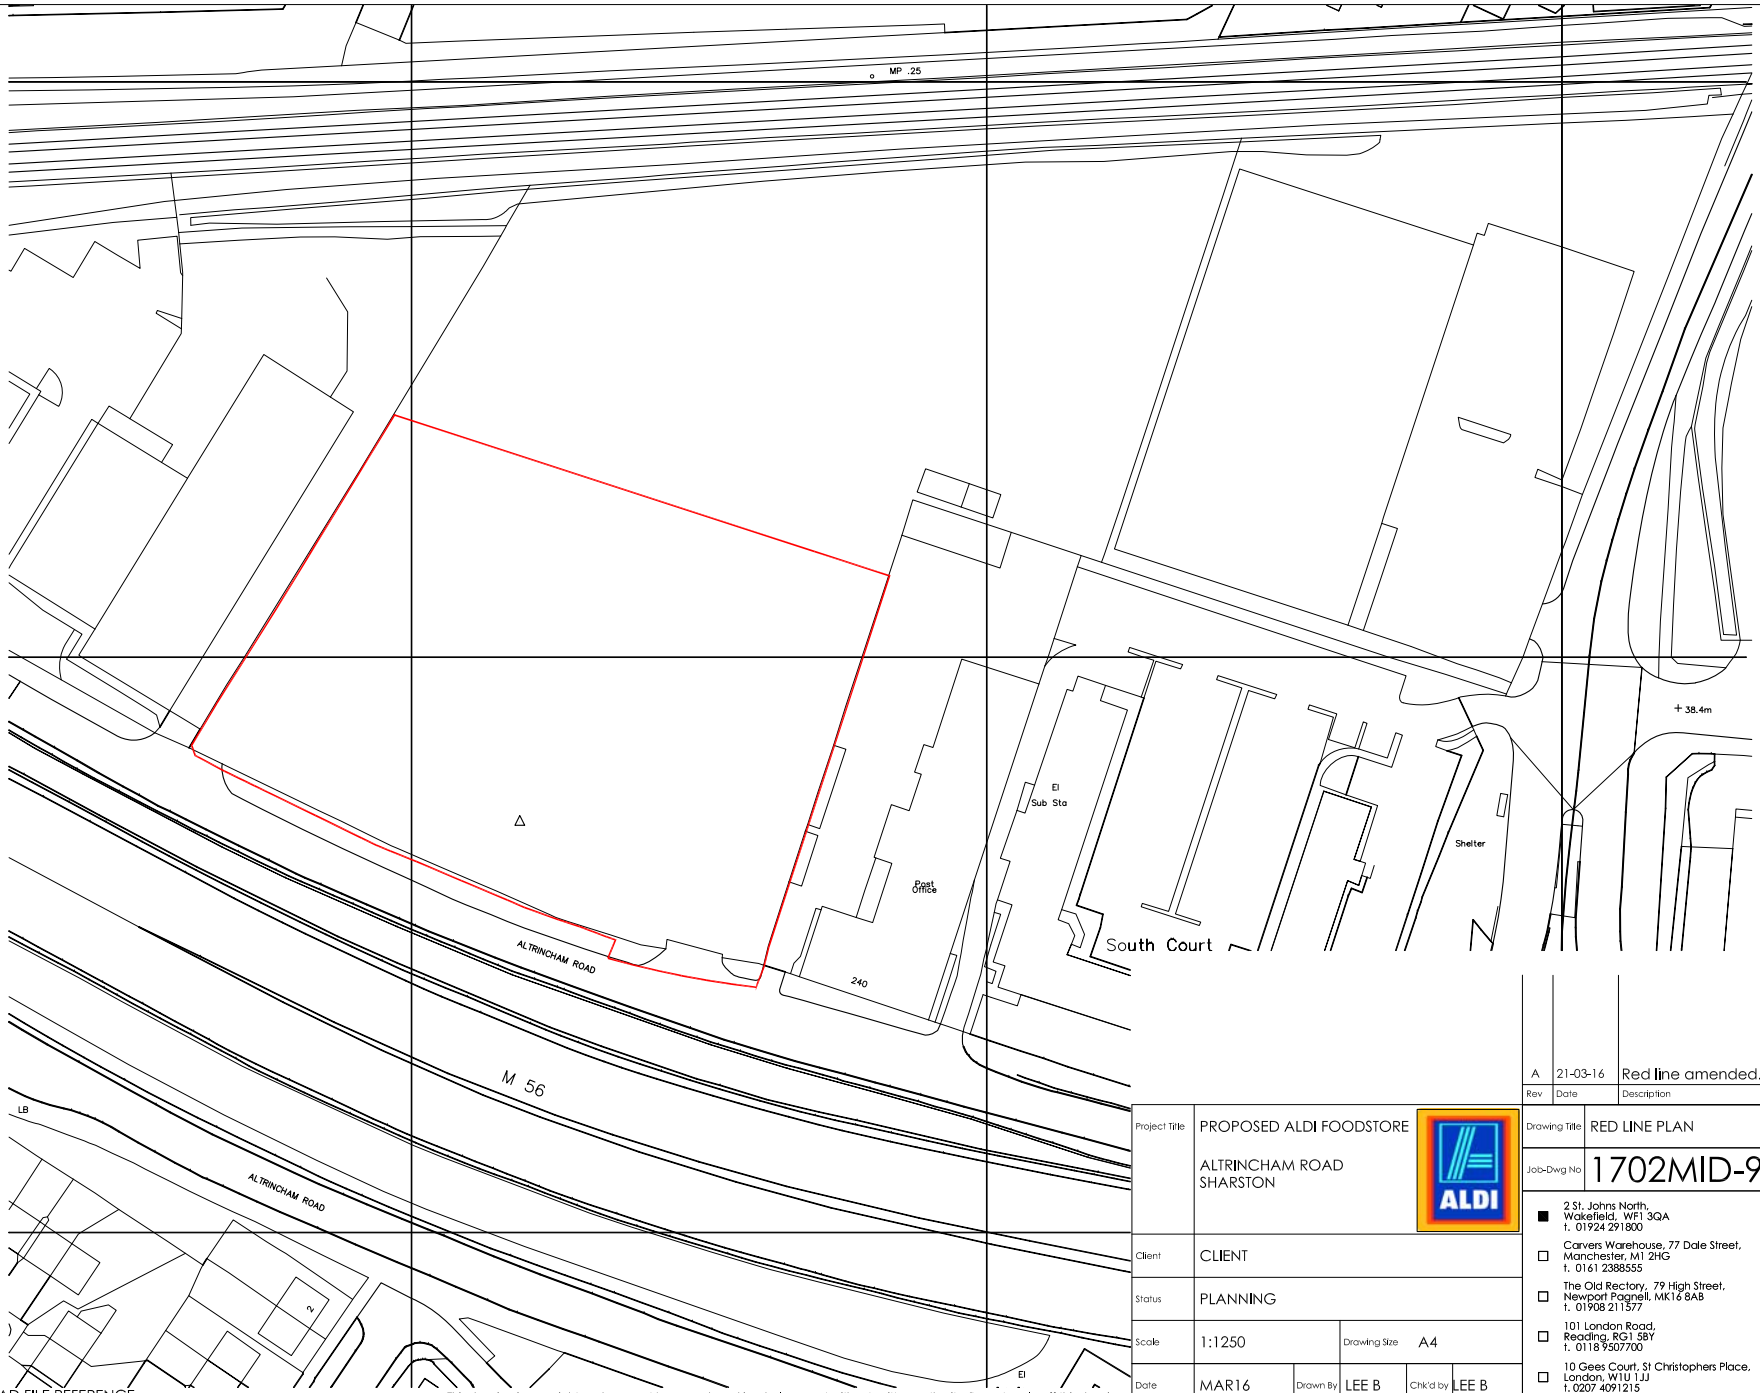


Rev	Date	Description	Rev By	Chk'd By
A	21-03-16	Red line amended.	CM	LEEB

Project Title	PROPOSED ALDI FOODSTORE ALTRINCHAM ROAD SHARSTON
Client	CLIENT
Status	PLANNING
Scale	1:1250
Drawing Size	A4
Date	MAR16
Drawn By	LEE B
Chk'd by	LEE B

Drawing Title	RED LINE PLAN
Job-Dwg No	1702MID-99
Rev	A

■ 2 St. Johns North, Wakefield, WF1 3QA t. 01924 291800
□ Carvers Warehouse, 77 Dale Street, Manchester, M1 2HG t. 0161 2388555
□ The Old Rectory, 79 High Street, Newport Pagnell, MK16 8AB t. 01908 211577
□ 101 London Road, Reading, RG1 5BY t. 0118 9507700
□ 10 Gees Court, St Christophers Place, London, W1U 1JJ t. 0207 4091215

THE HARRIS PARTNERSHIP
ARCHITECTS
www.harrispartnership.com

CAD file reference CAD FILE REFERENCE

This drawing is copyright and may not be reproduced in whole or part without written authority. Do not scale off this drawing.