

Site Plan
Drawing No: E005
Scale 1:1250




Roof Plan
Drawing No: E006
Scale 1:200



North Elevation
Drawing No: E007
Scale 1:100

West Elevation
Drawing No: E008
Scale 1:100

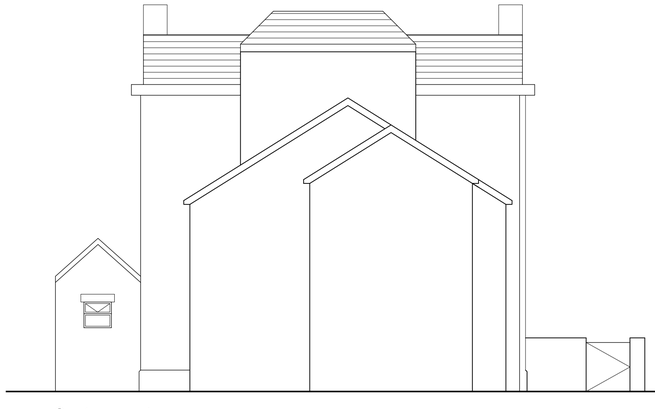

South Elevation
Drawing No: E009
Scale 1:100



East Elevation
Drawing No: E010
Scale 1:100

Richmond Care - Specialist Care Unit

Drawing Number: E002
Stage: Planning
Scale: 1:100@A1
Project: Mr Michael Colough, Richmond Care, Plymouth Grove West
Drawing Title: Specialist Care Unit Existing
Client:
Drawing Title:

97 Sefton Drive
Chester CH2 2AT
Tel 07817 884 164

SCALE 1:100