

notes

1. DO NOT SCALE FROM THIS DRAWING - USE FIGURED DIMENSIONS ONLY.
2. TO BE READ IN CONJUNCTION WITH ALL OTHER CONSULTANTS / SPECIALISTS DRAWINGS. REPORT ANY DISCREPANCIES BEFORE AFFECTED WORK COMMENCES.
3. ALL SETTING OUT DIMENSIONS TO BE CHECKED ON SITE BY CONTRACTOR BEFORE WORK COMMENCES.


TENDER

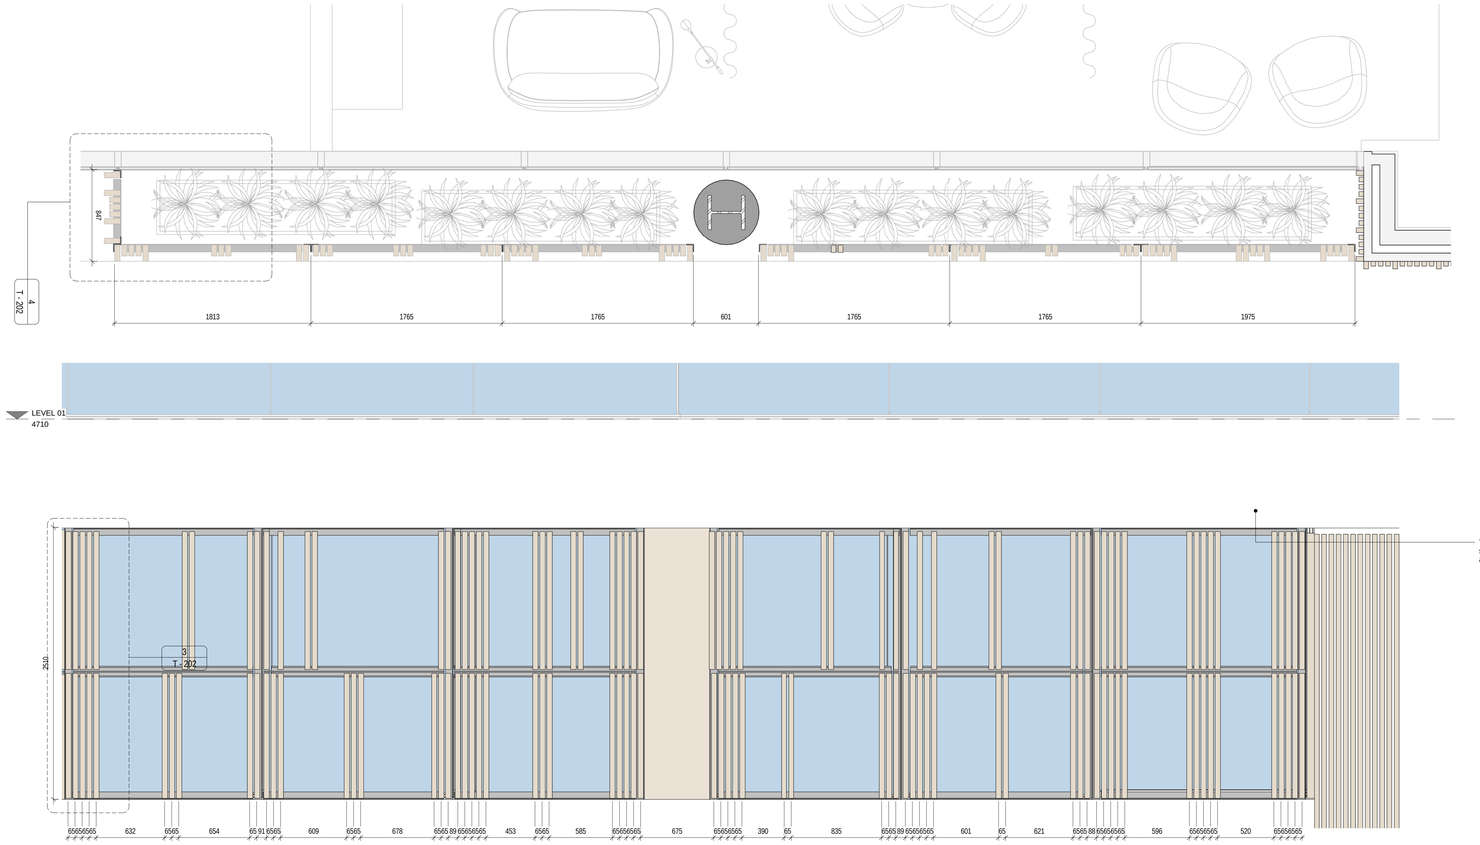

Timber Screen Elevation
1 : 20

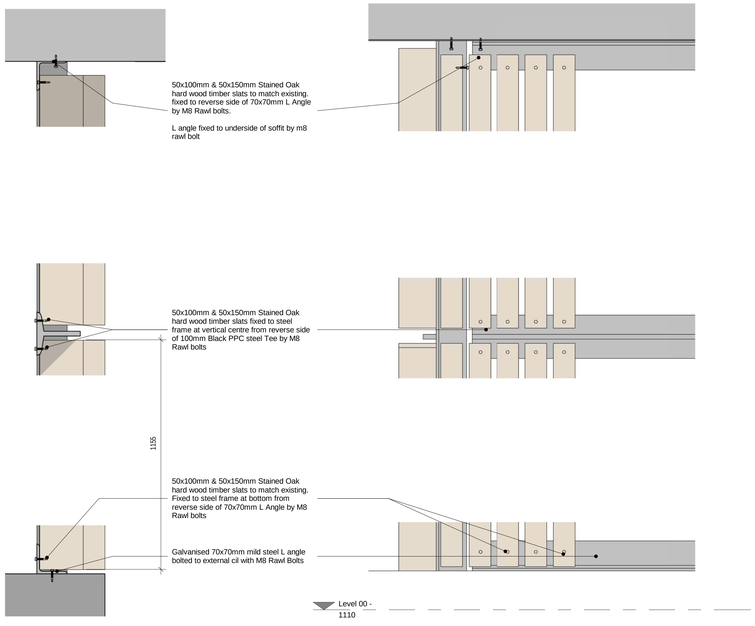

Screening Detail
1 : 5

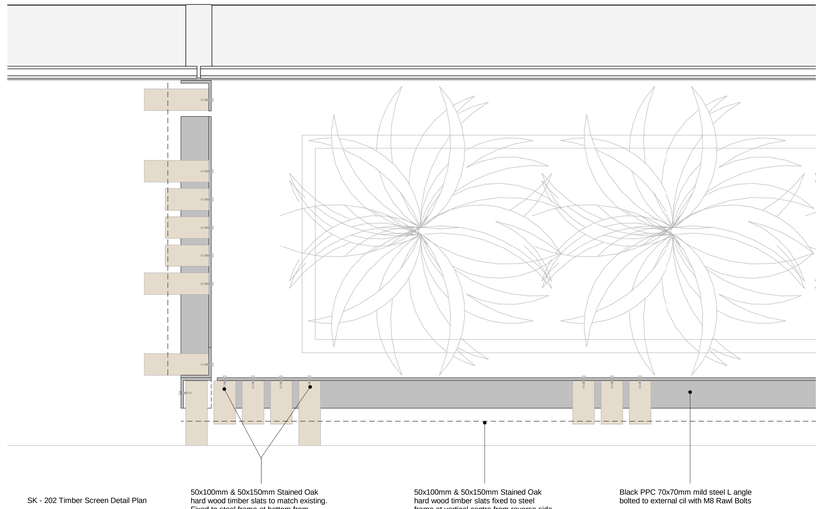

SK - 202 Timber Screen Detail Plan

revisions		date: issue by: check
A	Updates made to existing facade elevations to reflect existing Autocad Drawings	21.02.218 OT SK

client	Orchard Street investment Management LLP
project	Bauhaus
drawing title	Detail Sections
drawing number	**017109_T - 202**
revision	A
drawing status	Tender
scale	As indicated @ A0
date	10/07/2017
drawn by	OT
checked by	LM

seven architecture

seven architecture offices at :

61 Oxford Street, **MANCHESTER,** M1 6EQ
t : 0161 236 5655

Clarendon House, Victoria Avenue, **HARROGATE,** North Yorks, HG1 1DY
t : 01423 709 807

24 Cavaille Street, **LONDON**, EC1N 8SS
t : 0203 036 0691

Gate 6, Doc Victoria, **CAERNARFON,** Gwynedd, LL55 1SQ
t: 01286 685 253

www.sevenarchitecture.co.uk