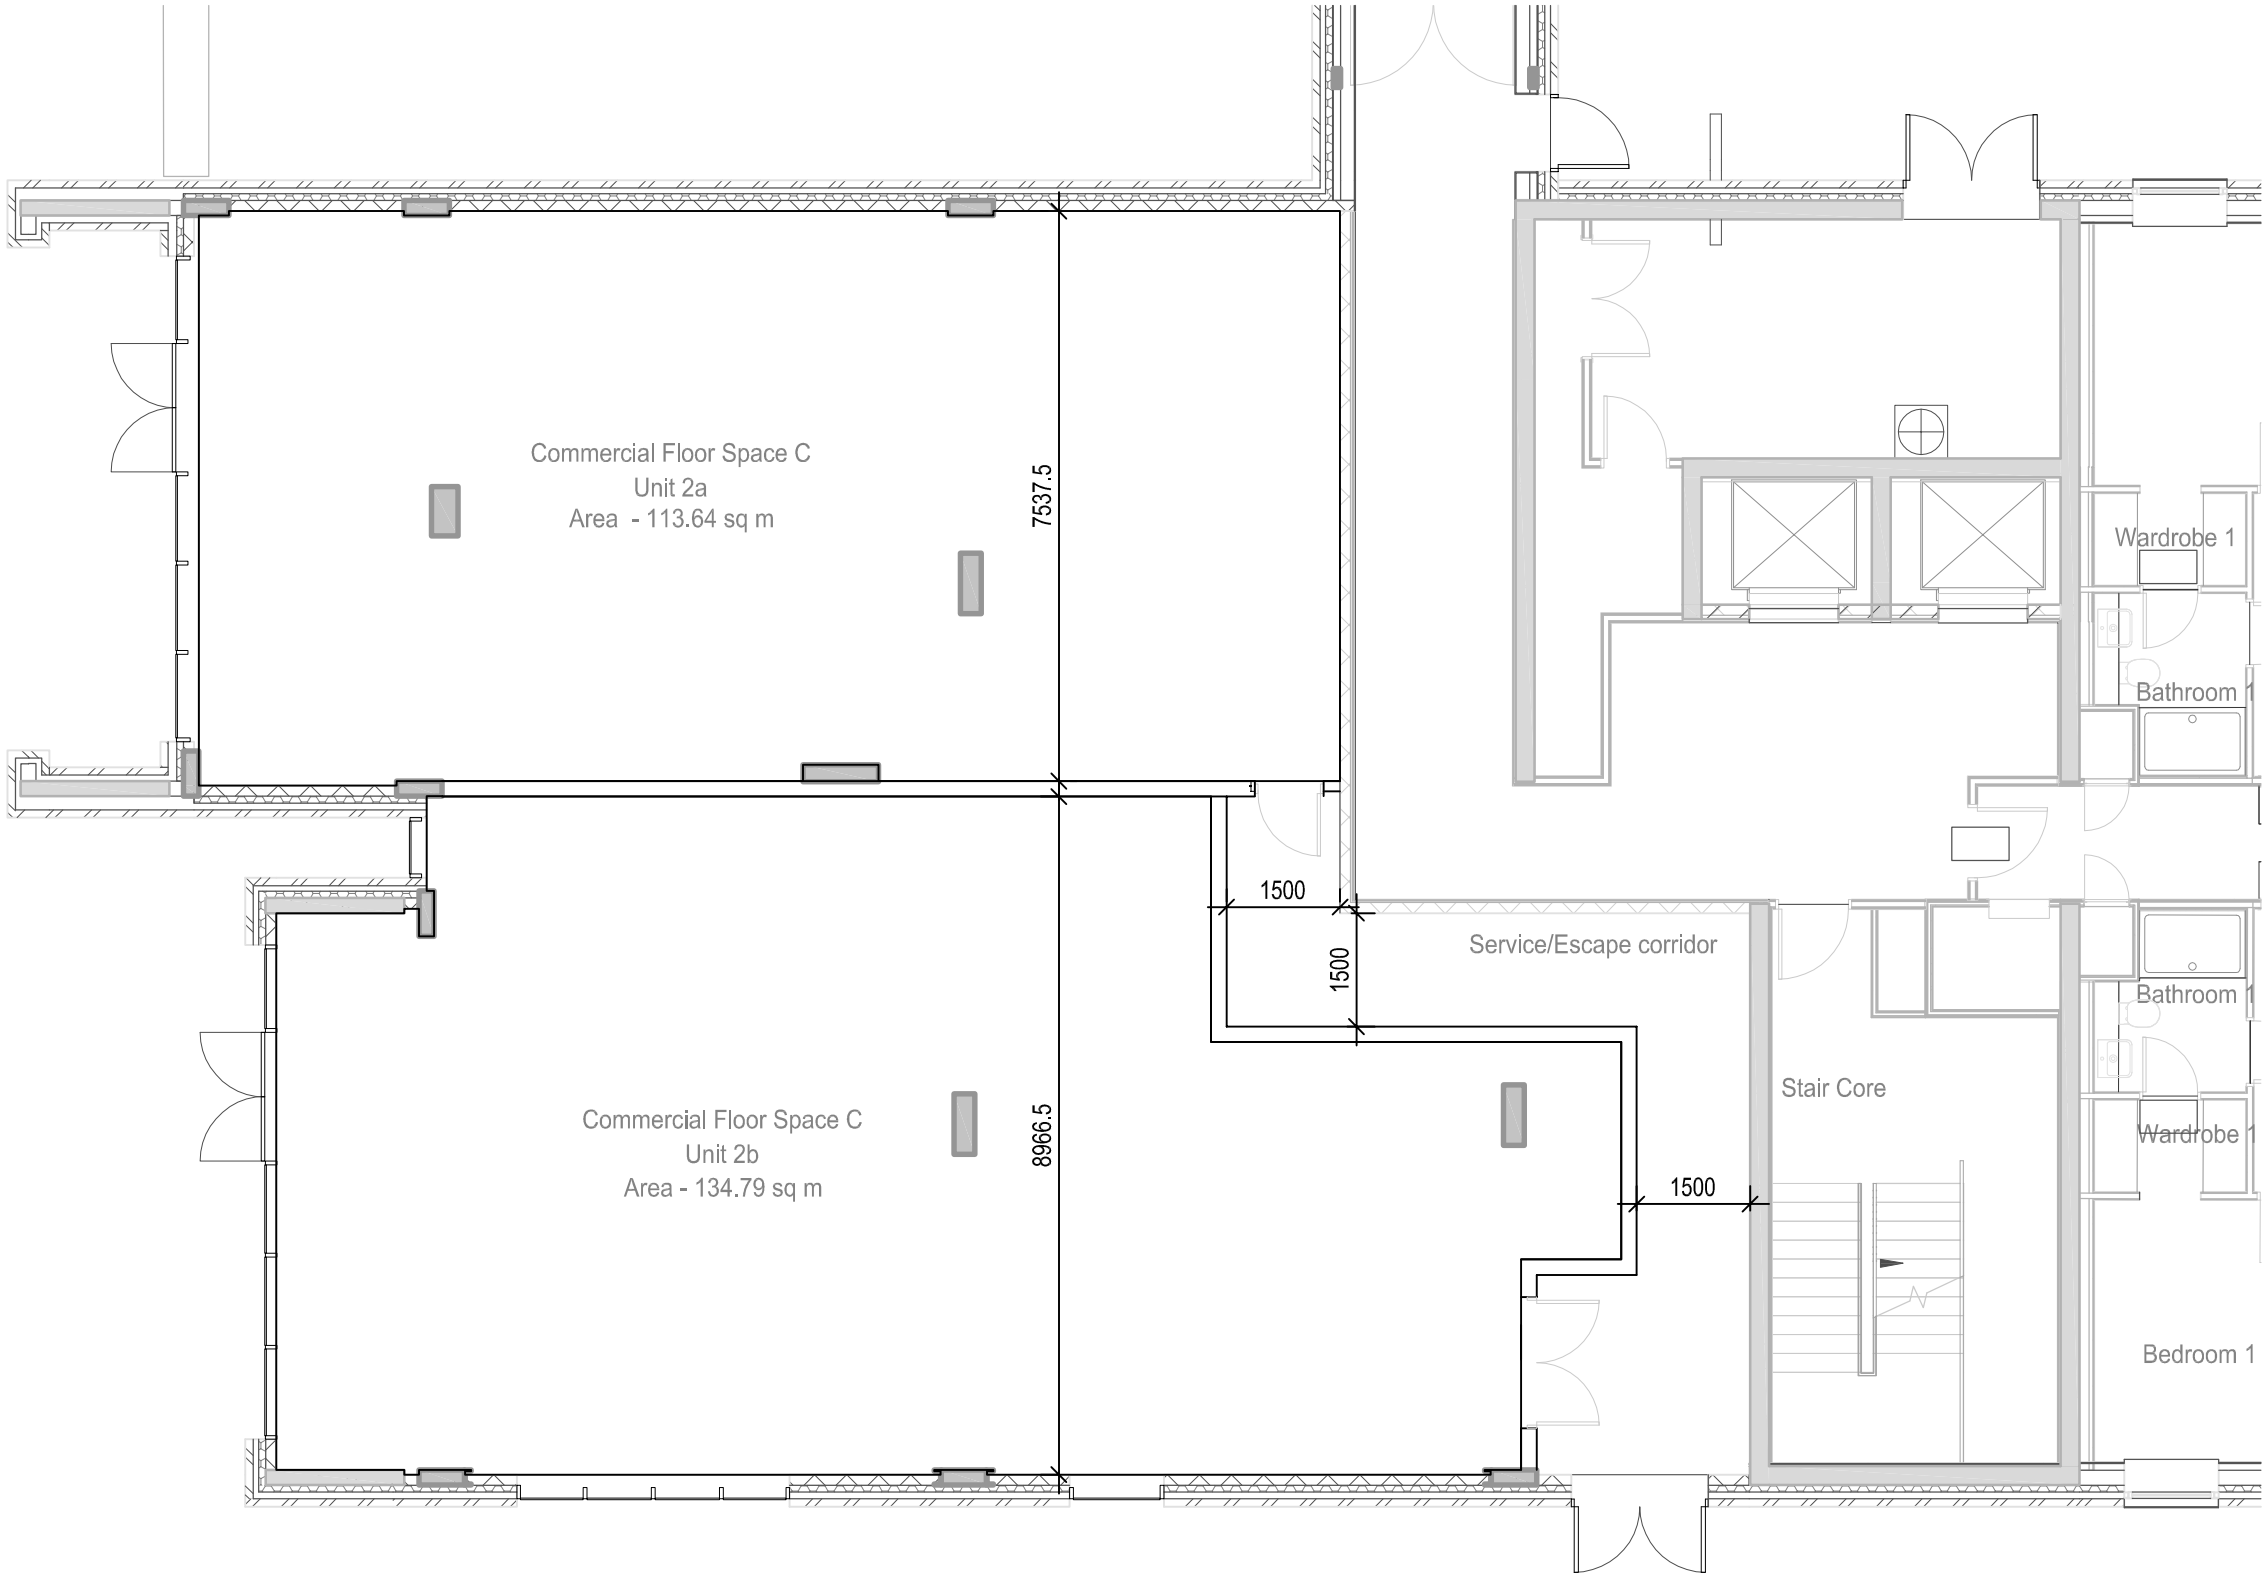


GENERAL NOTES

All rights reserved.
All drawings and written material appearing here, constitute original and unpublished work of the Architect and may not be duplicated, used or disclosed without written consent of the Architect.

Notes and material designations are typical for similar conditions unless otherwise indicated.

Do not scale from this drawing.

REVISIONS

REV	DATE	DESCRIPTION	REV BY	CHK BY
A	26.09.17	Double door added to unit 2B	RB	MP

KEY PLAN

PROJECT

Manchester Life Plot 4&5
Silk Glass

CLIENT

Manchester Live Development Company Limited

CALLISONRTKL™
A DESIGN CONSULTANCY OF ARCADIS

CallisonRTKL, 25 Farringdon Street, 10th Flr, London, EC4A 4AB,
Tel:+44 (0)20 7306 0404

SHEET IDENTIFICATION

TITLE

CFW - Potential subdivision of unit 2

STATUS

FOR INFORMATION

PROJECT NUMBER	50-14012
DRAWING NUMBER	SK-RB001
REVISION	A
DATE DRAWN:	13/09/17
SCALE:	1:100
DRAWN BY:	RB
CHECKED BY:	RB

CallisonRTKL UK Ltd

26 Sep, 2017 - 10:23am M:\50-14012_Manchester Life\9000 Issued Documents\9100 Export\STAGE D\2017-09-26 Revised Unit 2 Sketch\Block C sketch.dwg rachel.bruce