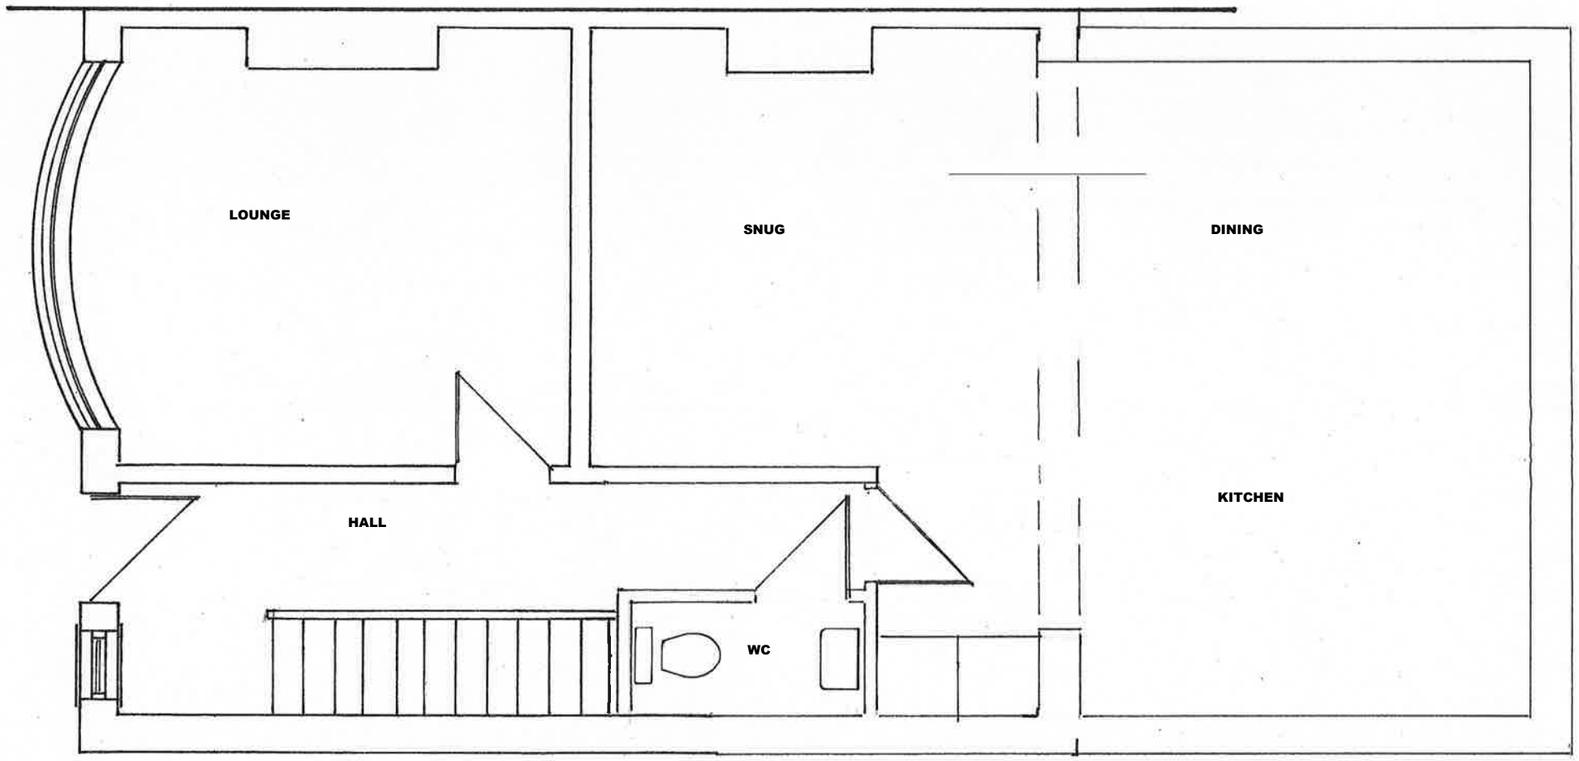


PROPOSED GROUND FLOOR LAYOUT

Condron Design Consulatants Ltd

79 Ash Drive Wardley

condrondesignconsultants@outlook.com

07734669651


Planning Drawing only

6 Parrs Wood Road - Manchester M20 4NT

Single Storey Rear Extension

Drawing No - MCPL2

Ground Floor Layout 1:50 @A3

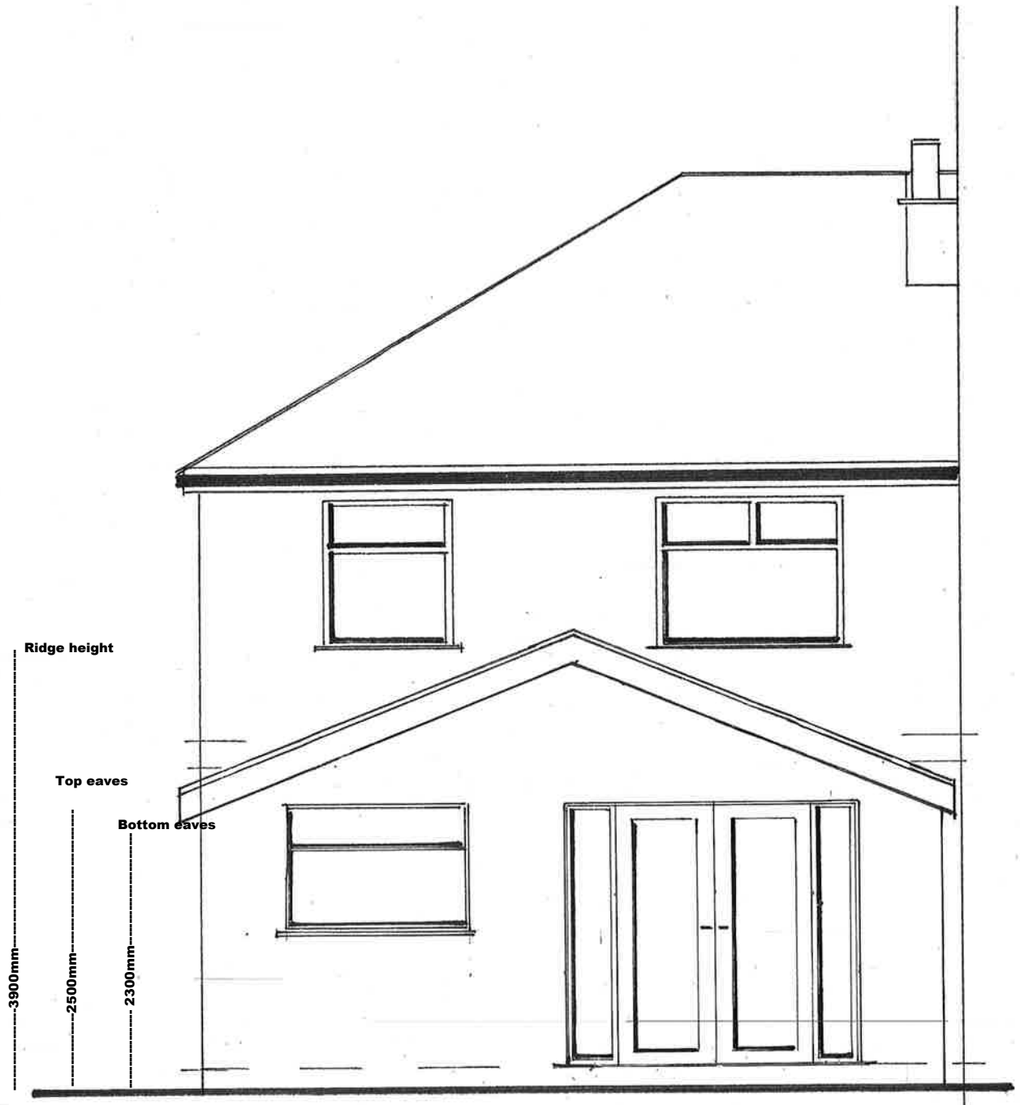

PROPOSED REAR ELEVATION

Condron Design Consulatants Ltd

79 Ash Drive Wardley

condrondesignconsultants@outlook.com

07734669651

Planning Drawing only

6 Parrs Wood Road - Manchester M20 4NT

Single Storey Rear Extension

Drawing No - MCPL3

Rear Elevation 1:50 @A3