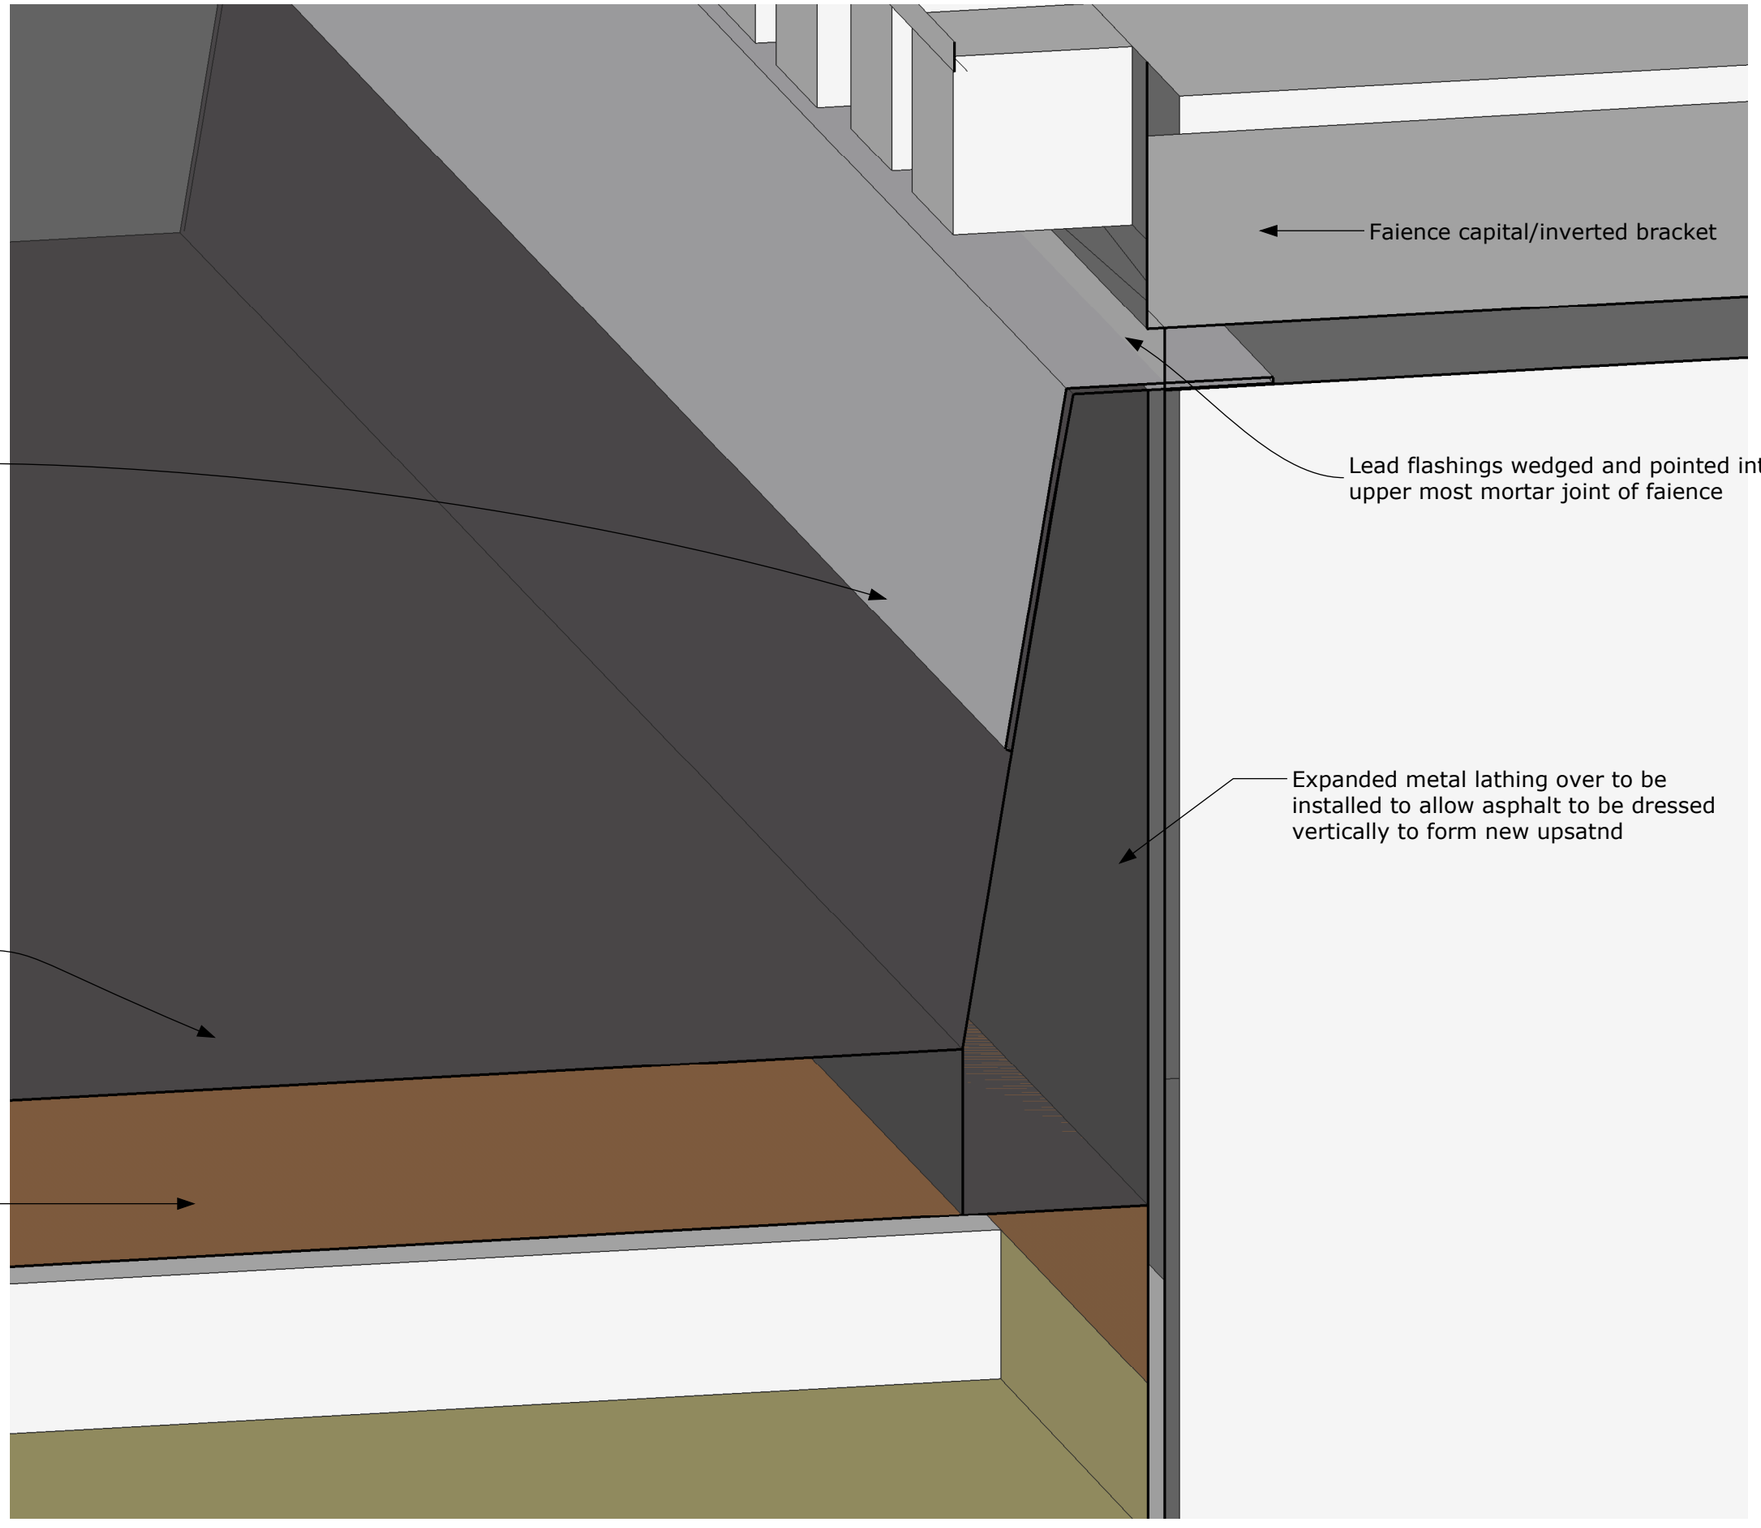


Chartered Building Surveyors
Design & Construction Consultants
12 Greek Street
Stockport
SK3 8AB

REV' NO	REVISION DESCRIPTION	DATE

PROJECT TITLE: Beswick Co-op
CLIENT: *Great Places*
DRAWING TITLE: *Proposed Section Through Upstand*
DRAWING REF: *3175/P/08*

DATE: 20/11/17
DRAWN BY: RB
CHECKED BY: RB

Scale NTS @ A3