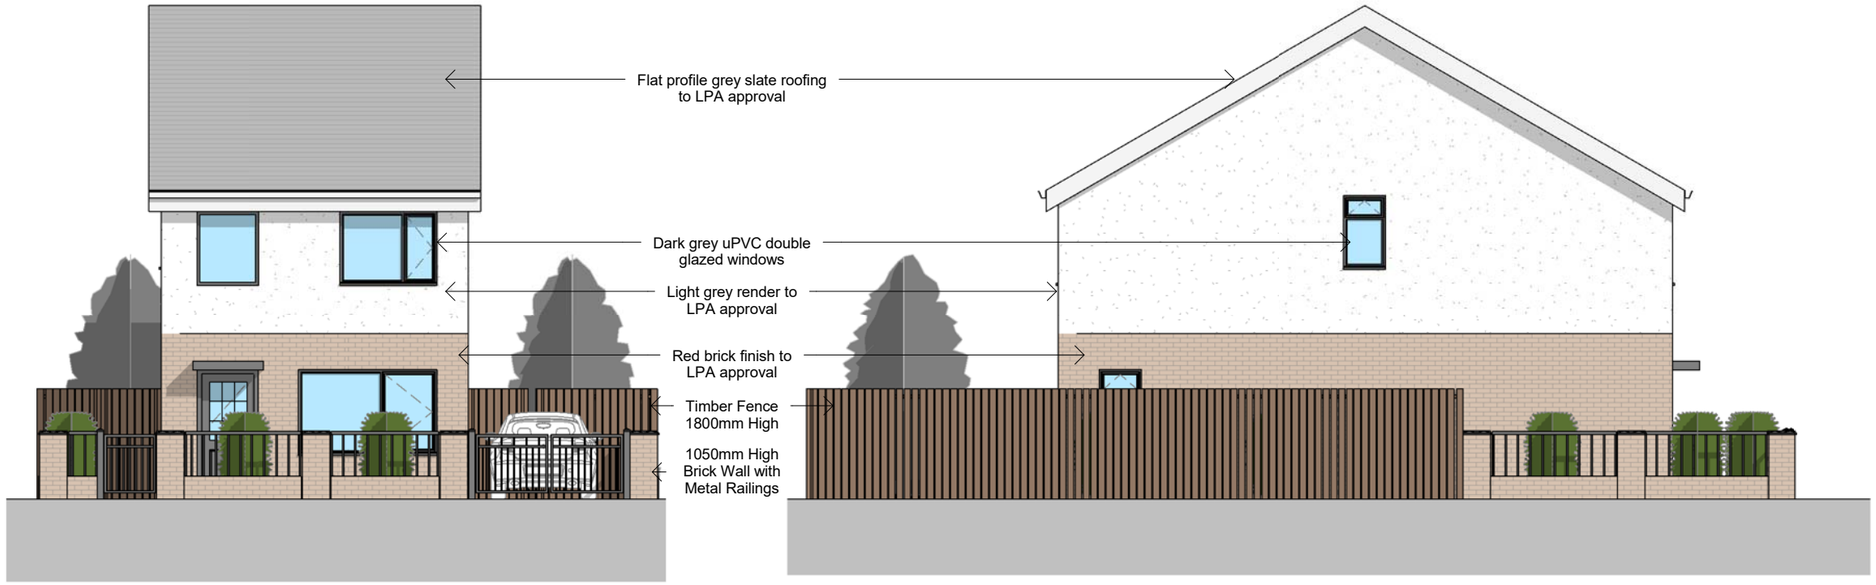

1 Proposed East Elevation
1 : 100

4 Proposed South Elevation
1 : 100

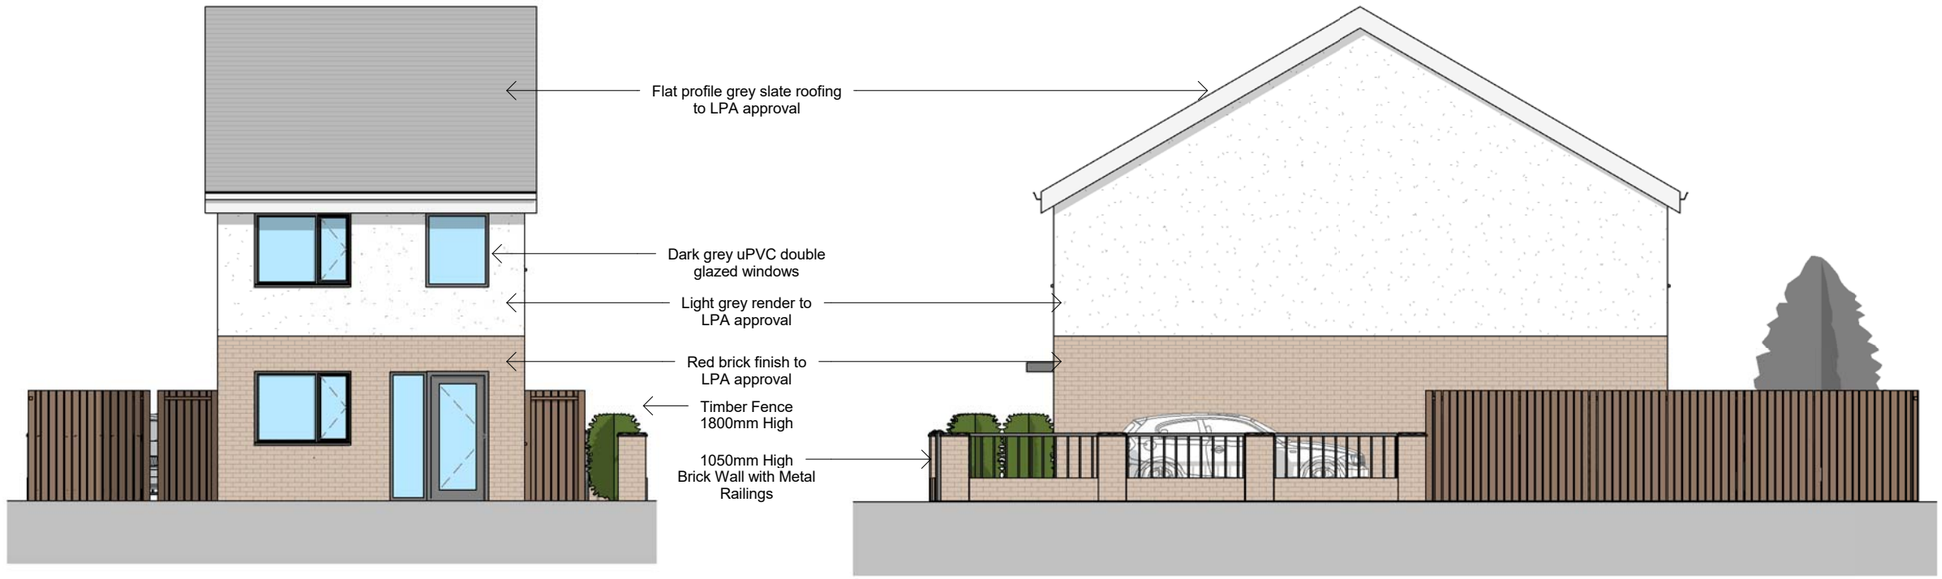

3 Proposed West Elevation
1 : 100

2 Proposed North Elevation
1 : 100

General Notes

The Architect shall have no responsibility for any use made of this document other than for that which it was prepared and issued.

All dimensions should be checked on site. Do not scale from this drawing

To be read in conjunction with all other Consultant's drawings.

The Architect to be immediately notified of any discrepancies.

Copyright on this drawing retained by the Architect.

No.	Date	Dwn	Chk	App	Revision or reason for issue
A	24/03/17	SA	SH		Update Elevations
-	06/03/17	SA	SH		Initial Issue

Client
Comfortable Living

create it studios
leave an impression

Create It Studios (NW) Ltd
Houldsworth Mill Business & Art Centre
Houldsworth Street
Reddish, Stockport
SK5 6DA

info@createitstudios.co.uk

Project Title
Blackrock Street

Scale / North Point
1 : 100

Drawing Title
Proposed Elevations

Drawing Number
A1091(02)AP003

Revision
A

Drawing Status
Preliminary