


All dimensions are to be checked on site. This drawing shall not be scaled to ascertain dimensions.

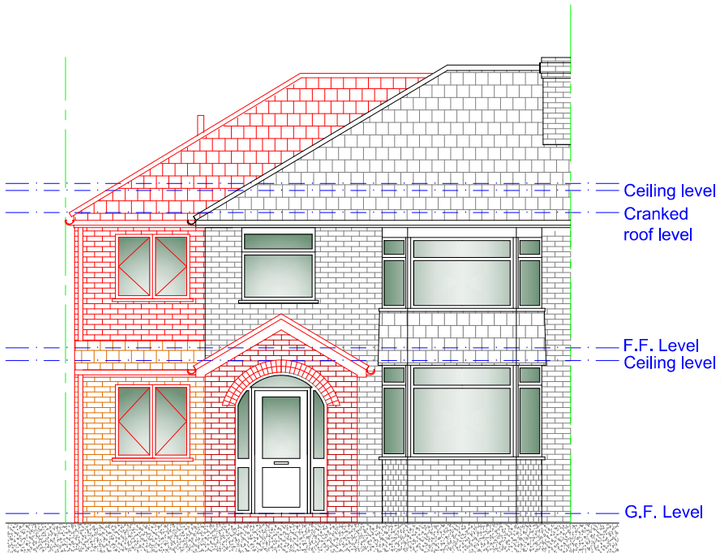


Proposed Front Elevation
Scale 1:100

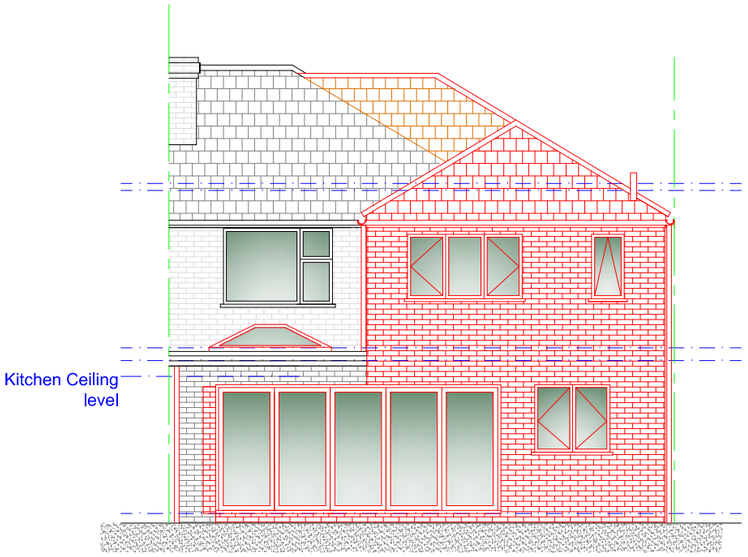

Proposed Rear Elevation
Scale 1:100

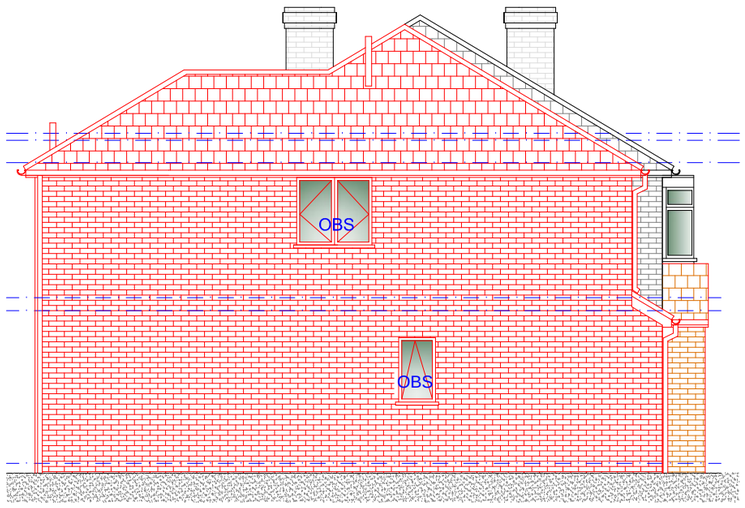

Proposed L/H Side Elevation
Scale 1:100

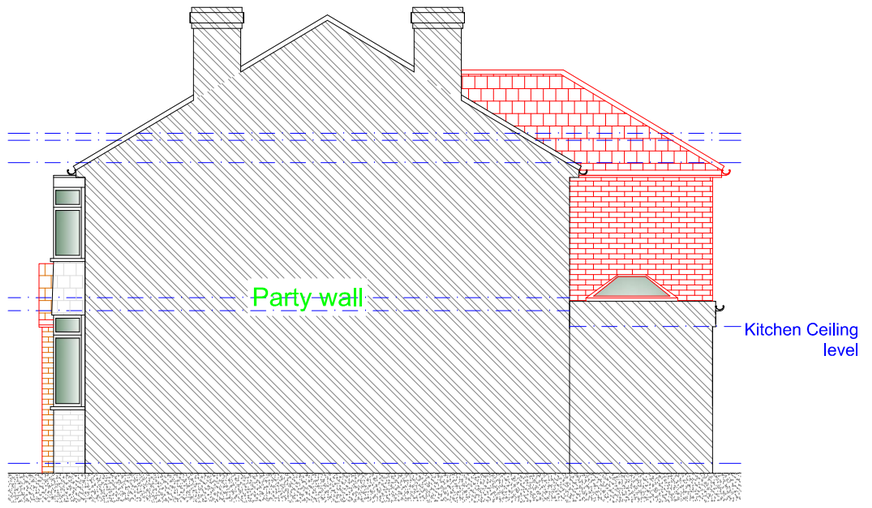

Proposed R/H Side Party Wall Elevation
Scale 1:100

Rev	Date	Description
A	20.03.18	Client's comments added.

Issued For : INFORMATION PURPOSES ONLY

Client
Mr. Steve James.

Project
11 Tuscan Road, East Didsbury. M20 5GS
Proposed two storey side extension
and rear extension.

Scheme - Drawing Title
Proposed Elevations.

Drawing No.	Revision		
06	A	Date	16.03.18
		Scale	1:100 @A3

JK TECH SERVS
DOMESTIC, ARCHITECTURAL & SURVEYING SERVICES.
HOUSE EXTENSIONS, GARAGE/LOFT CONVERSIONS.
PLANS FOR PLANNING & BUILDING CONTROL
www.jktechservs.co.uk